


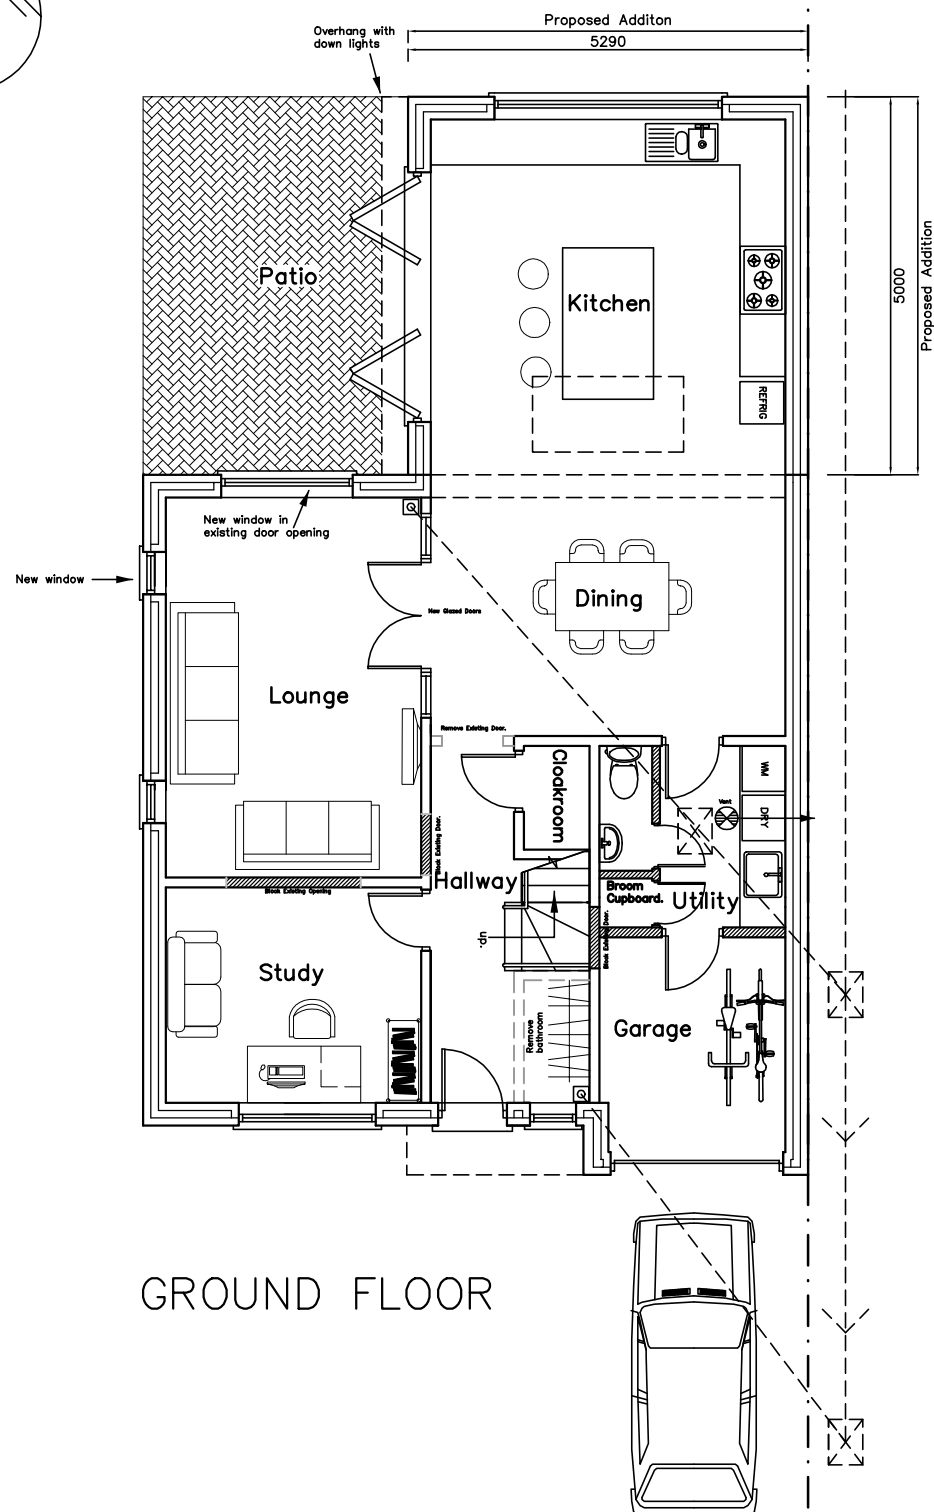


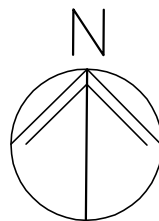

GROUND FLOOR

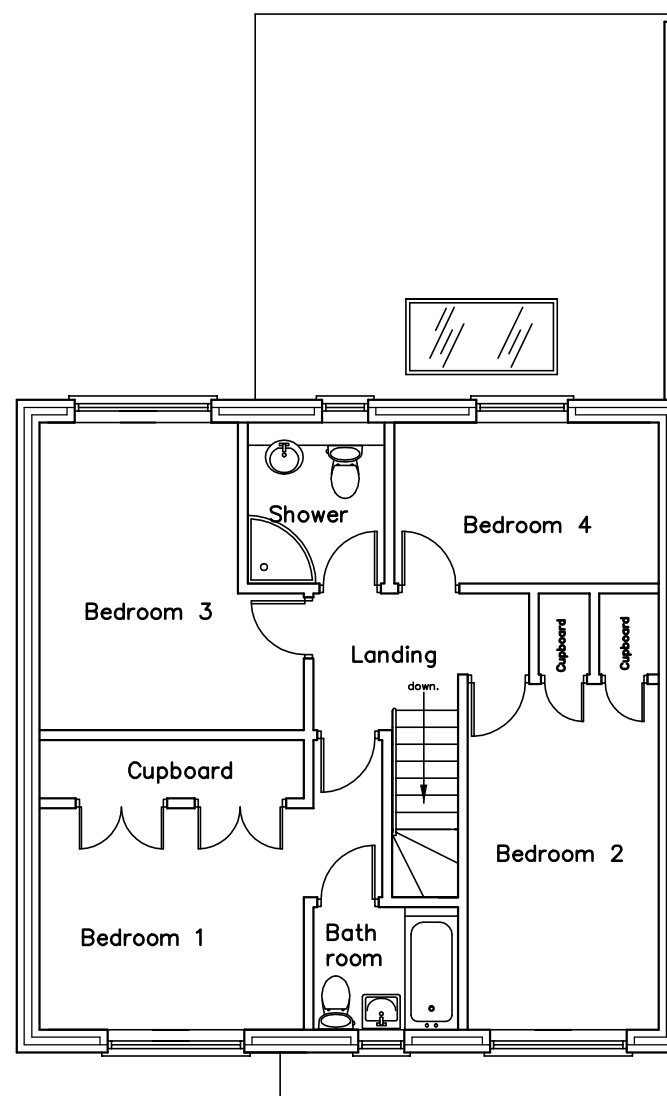

FIRST FLOOR

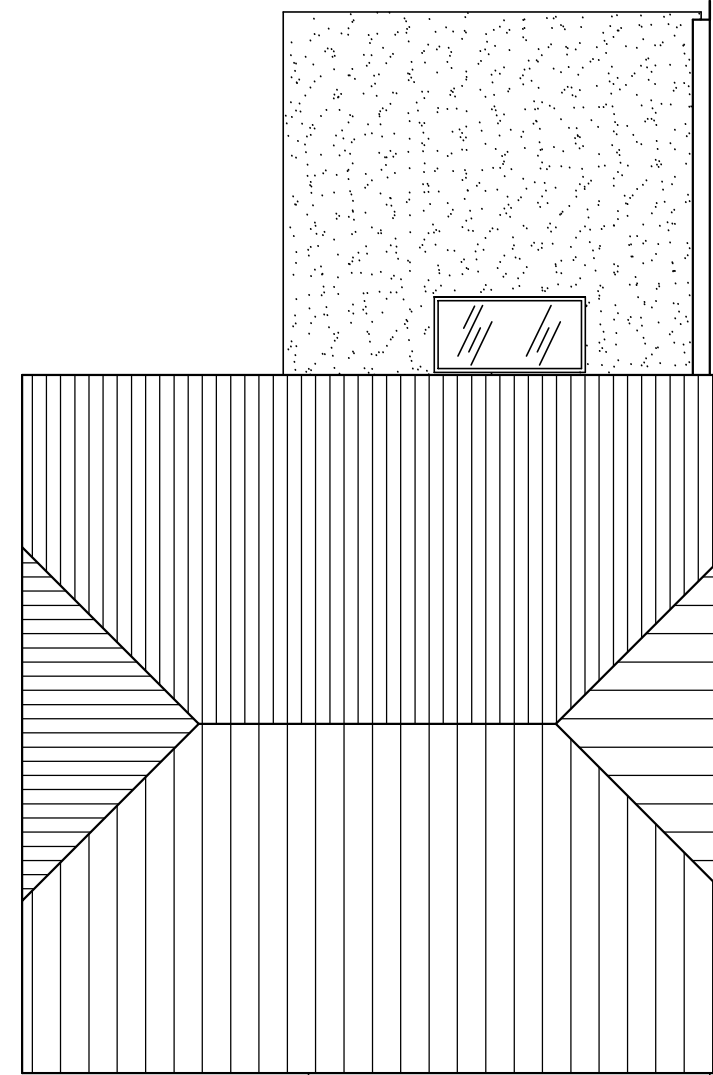


ROOF FLOOR

5 Chadswell Meadow
Havant, PO9 3HB

PROPOSAL PLANS

Revisions

- A. Client Revisions 23/08/16
- B. Clients Revisions 25/08/16
- C.
- D.

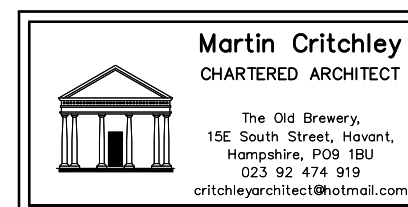

Scale A1 = 1:50, A3 = 1:100
Date 10/08/16
Drawn NKM/BLB/ELR

1659-402^B

metres

10

20

30