


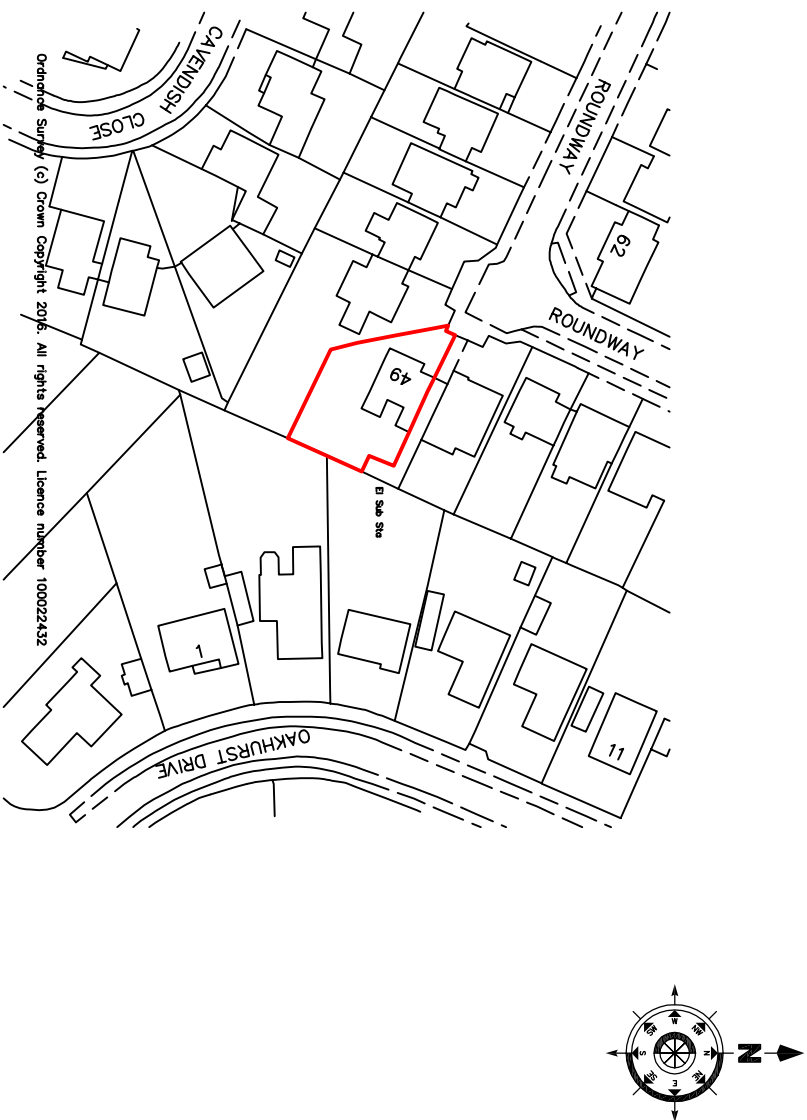

AMENDMENTS	DATE

CLIENT Mr & Mrs Turner 49 Roundway Waterlooville Hampshire PO7 7OD	
---	--

PROJECT 49 Roundway Waterlooville Hampshire PO7 7OD	
---	--

DRAWING TITLE Location Plan	
DATE 6th April 2016	

SCALE 1:1250 @ A4	
DRAWING No. 16.085.DANE.03	REVISION -



CHARTERED SURVEYORS
ARCHITECTS & ENGINEERS

11 Dragoon House
Hussar Court
Brambles Business Park
Portsmouth
Hampshire
PO7 7SF

www.martinralph.co.uk
info@martinralph.co.uk

T. 023 9225 7711
F. 023 9225 7712