

PROPOSED ELEVATIONS



RIBA

Chartered Practice

adp

Architects & Urban Designers

This drawing is the copyright of ADP Architects Ltd. It may not be copied or reproduced in any form or passed onto third parties without the written consent of ADP Architects Ltd.

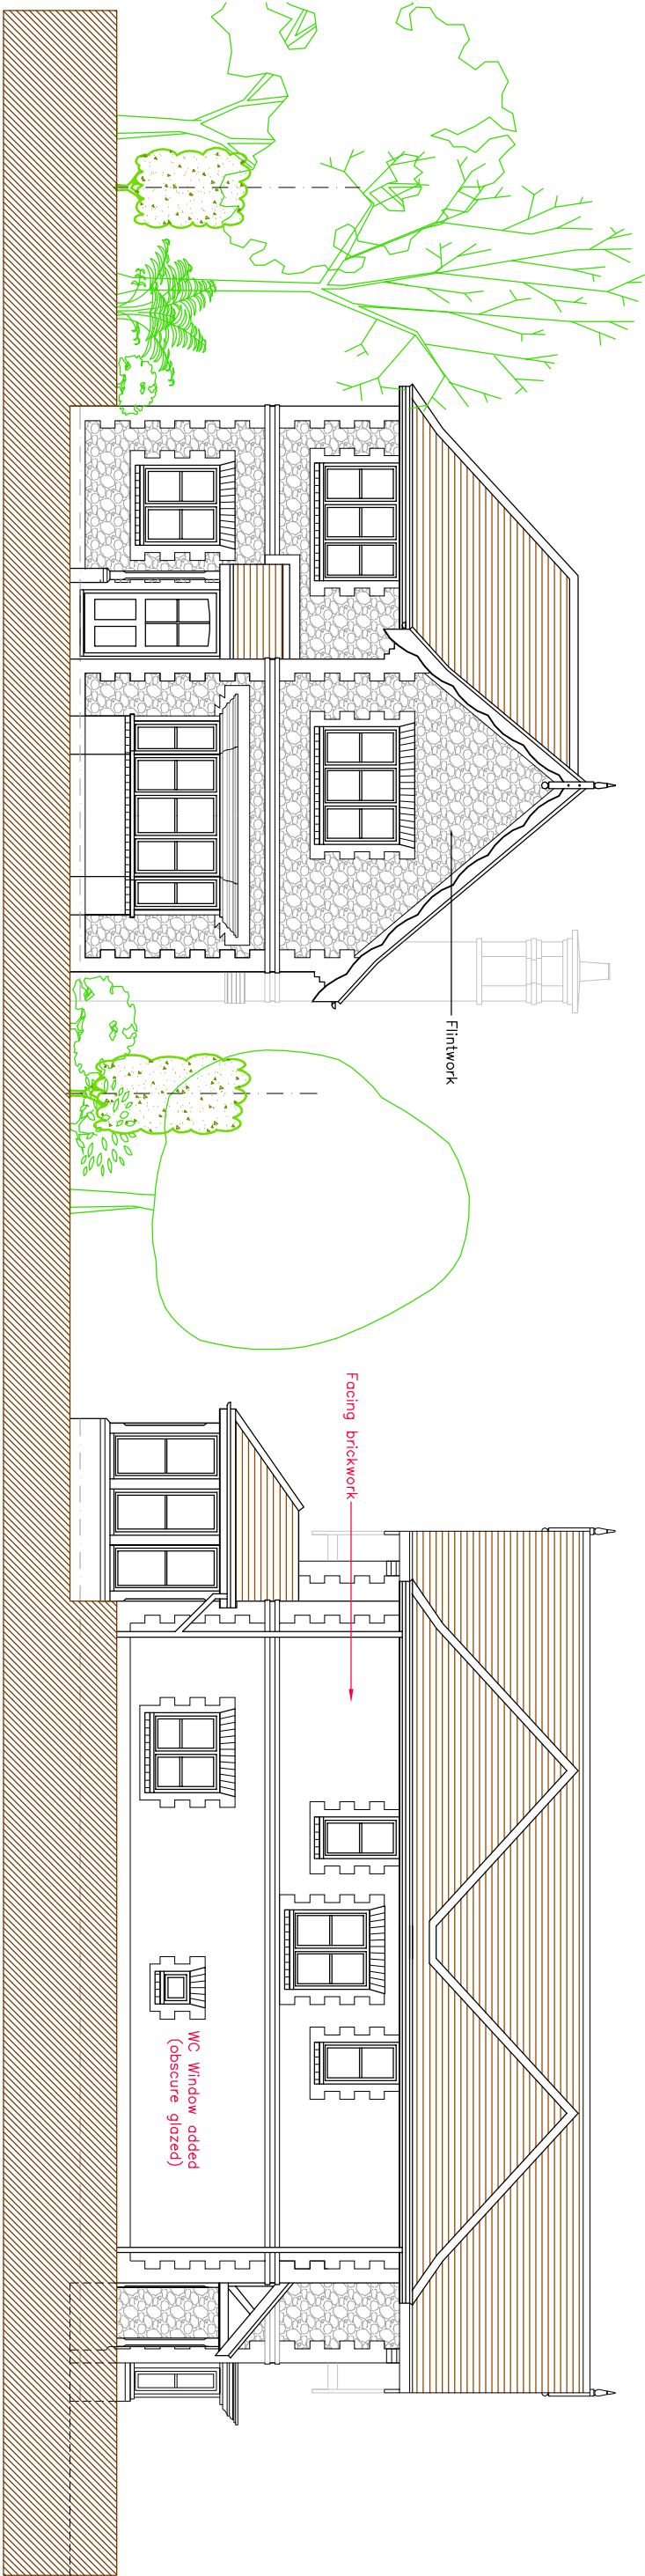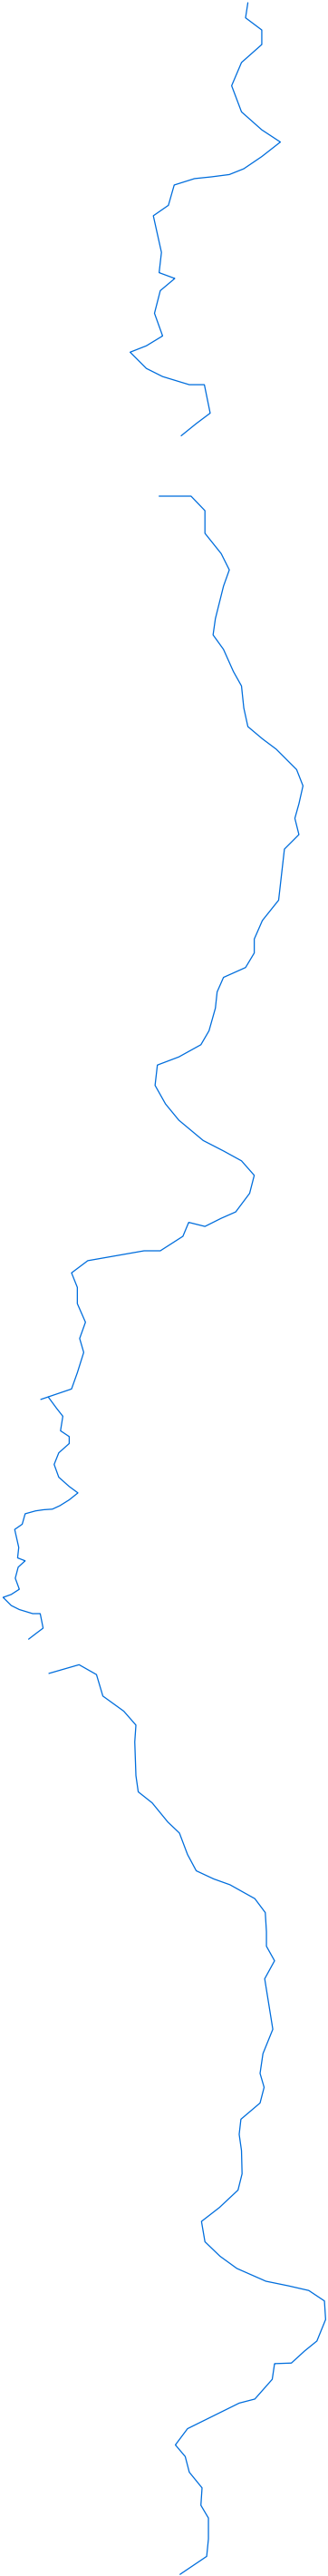

Front Elevation (North) 1:100

Side Elevation (East)

rev.	date:	note:

adp

architects ltd

architects & urban designers

Tel: 0845 365 1475

Email: mail@adp-ltd.co.uk

www.adparchitects.co.uk

Richmond Court, 94 Botley Road, Park Gate, Southampton, SO31 1BA