



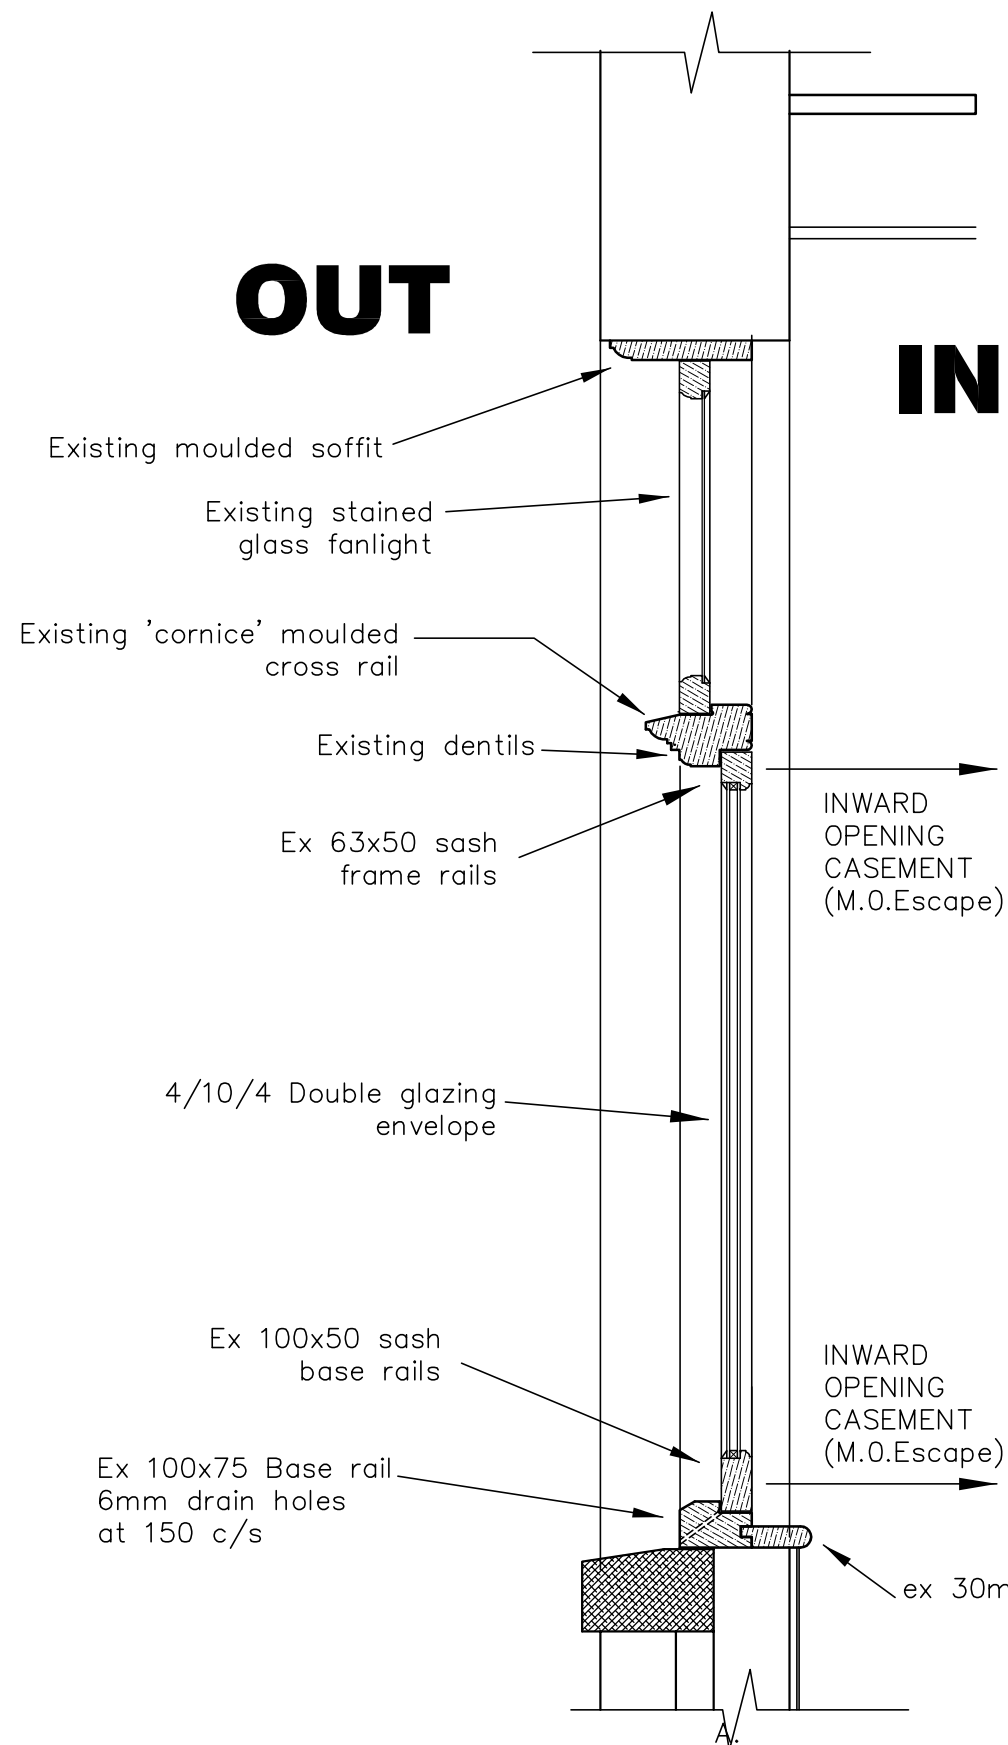


SECTION

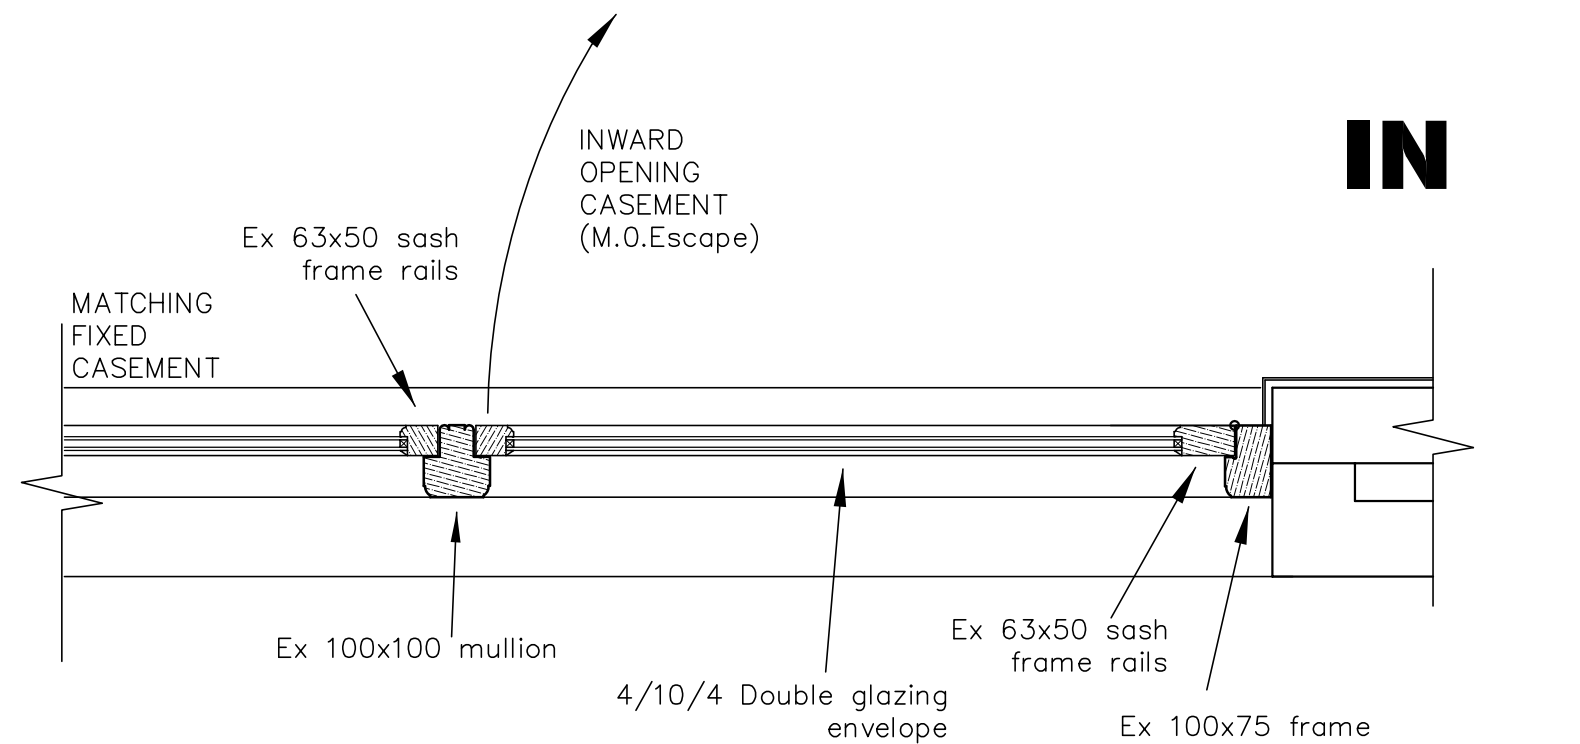

PLAN

COBDEN ARMS
WINDOW DETAIL

GROUND FLOOR
SOUTH (FRONT).

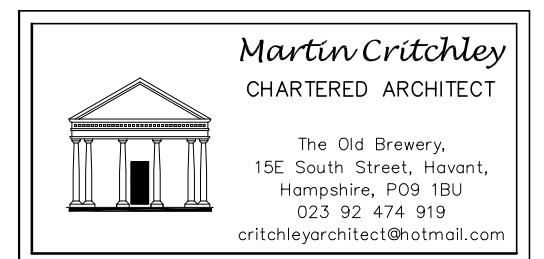

Scale A3 = 1:10
Drawn MHC
Date 06/05/16

Revisions

1044-707^B