
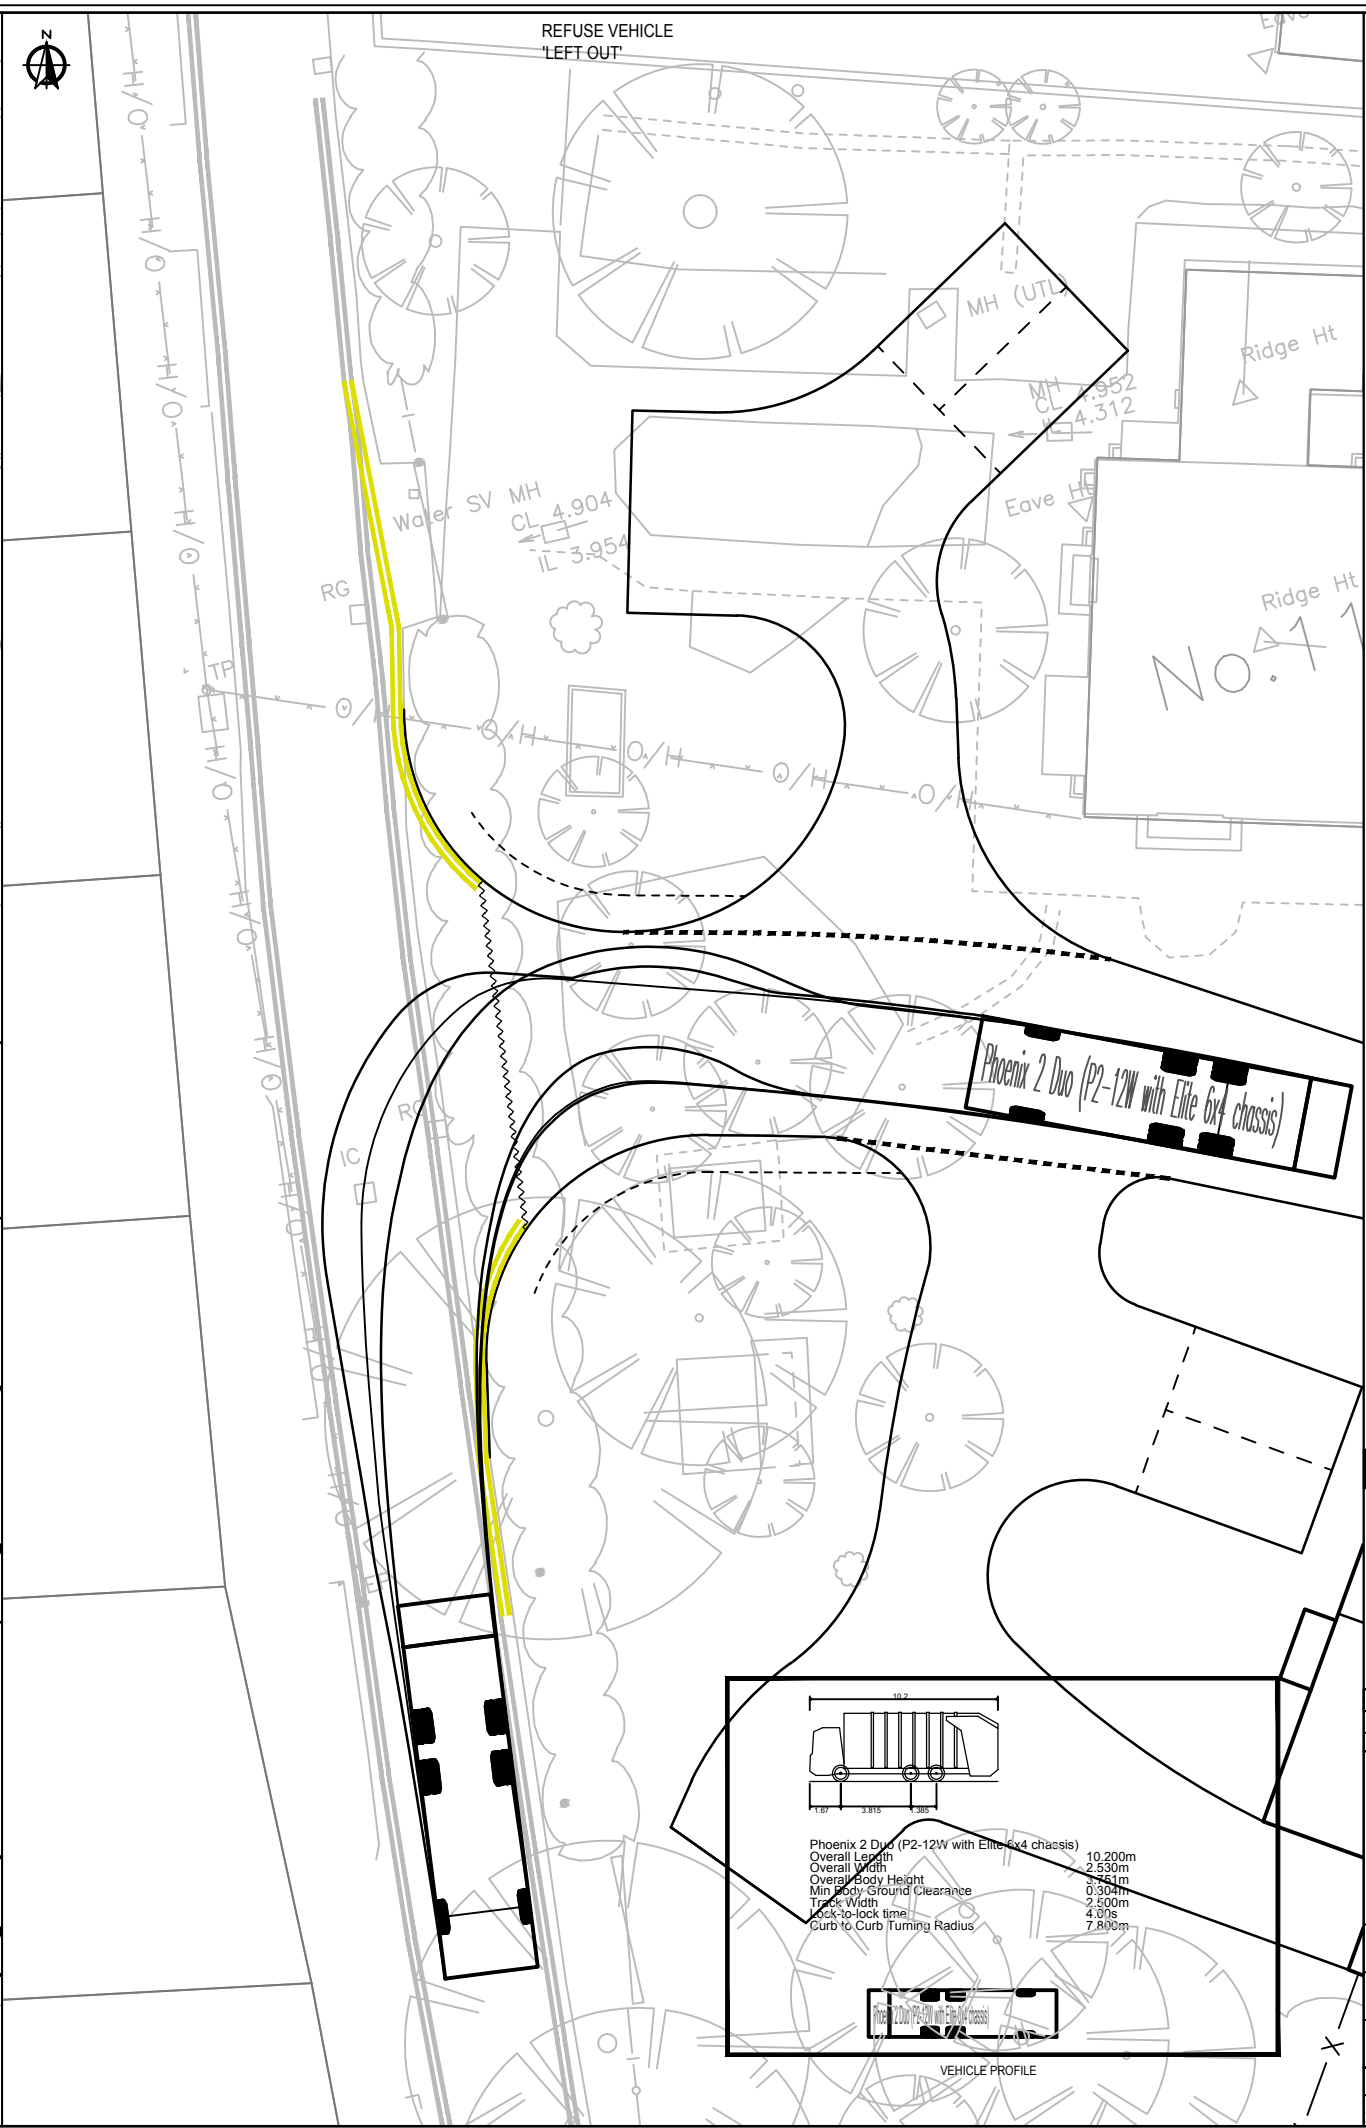


SYRUP-011 DESIGN/015 PROJECTS/010/10/BOUND LANE HAYLING ISLAND/10/CADD/1020 SKOT.DWG (S02) (Sep 16, 2015 - 3:35pm) (r.amelekar)

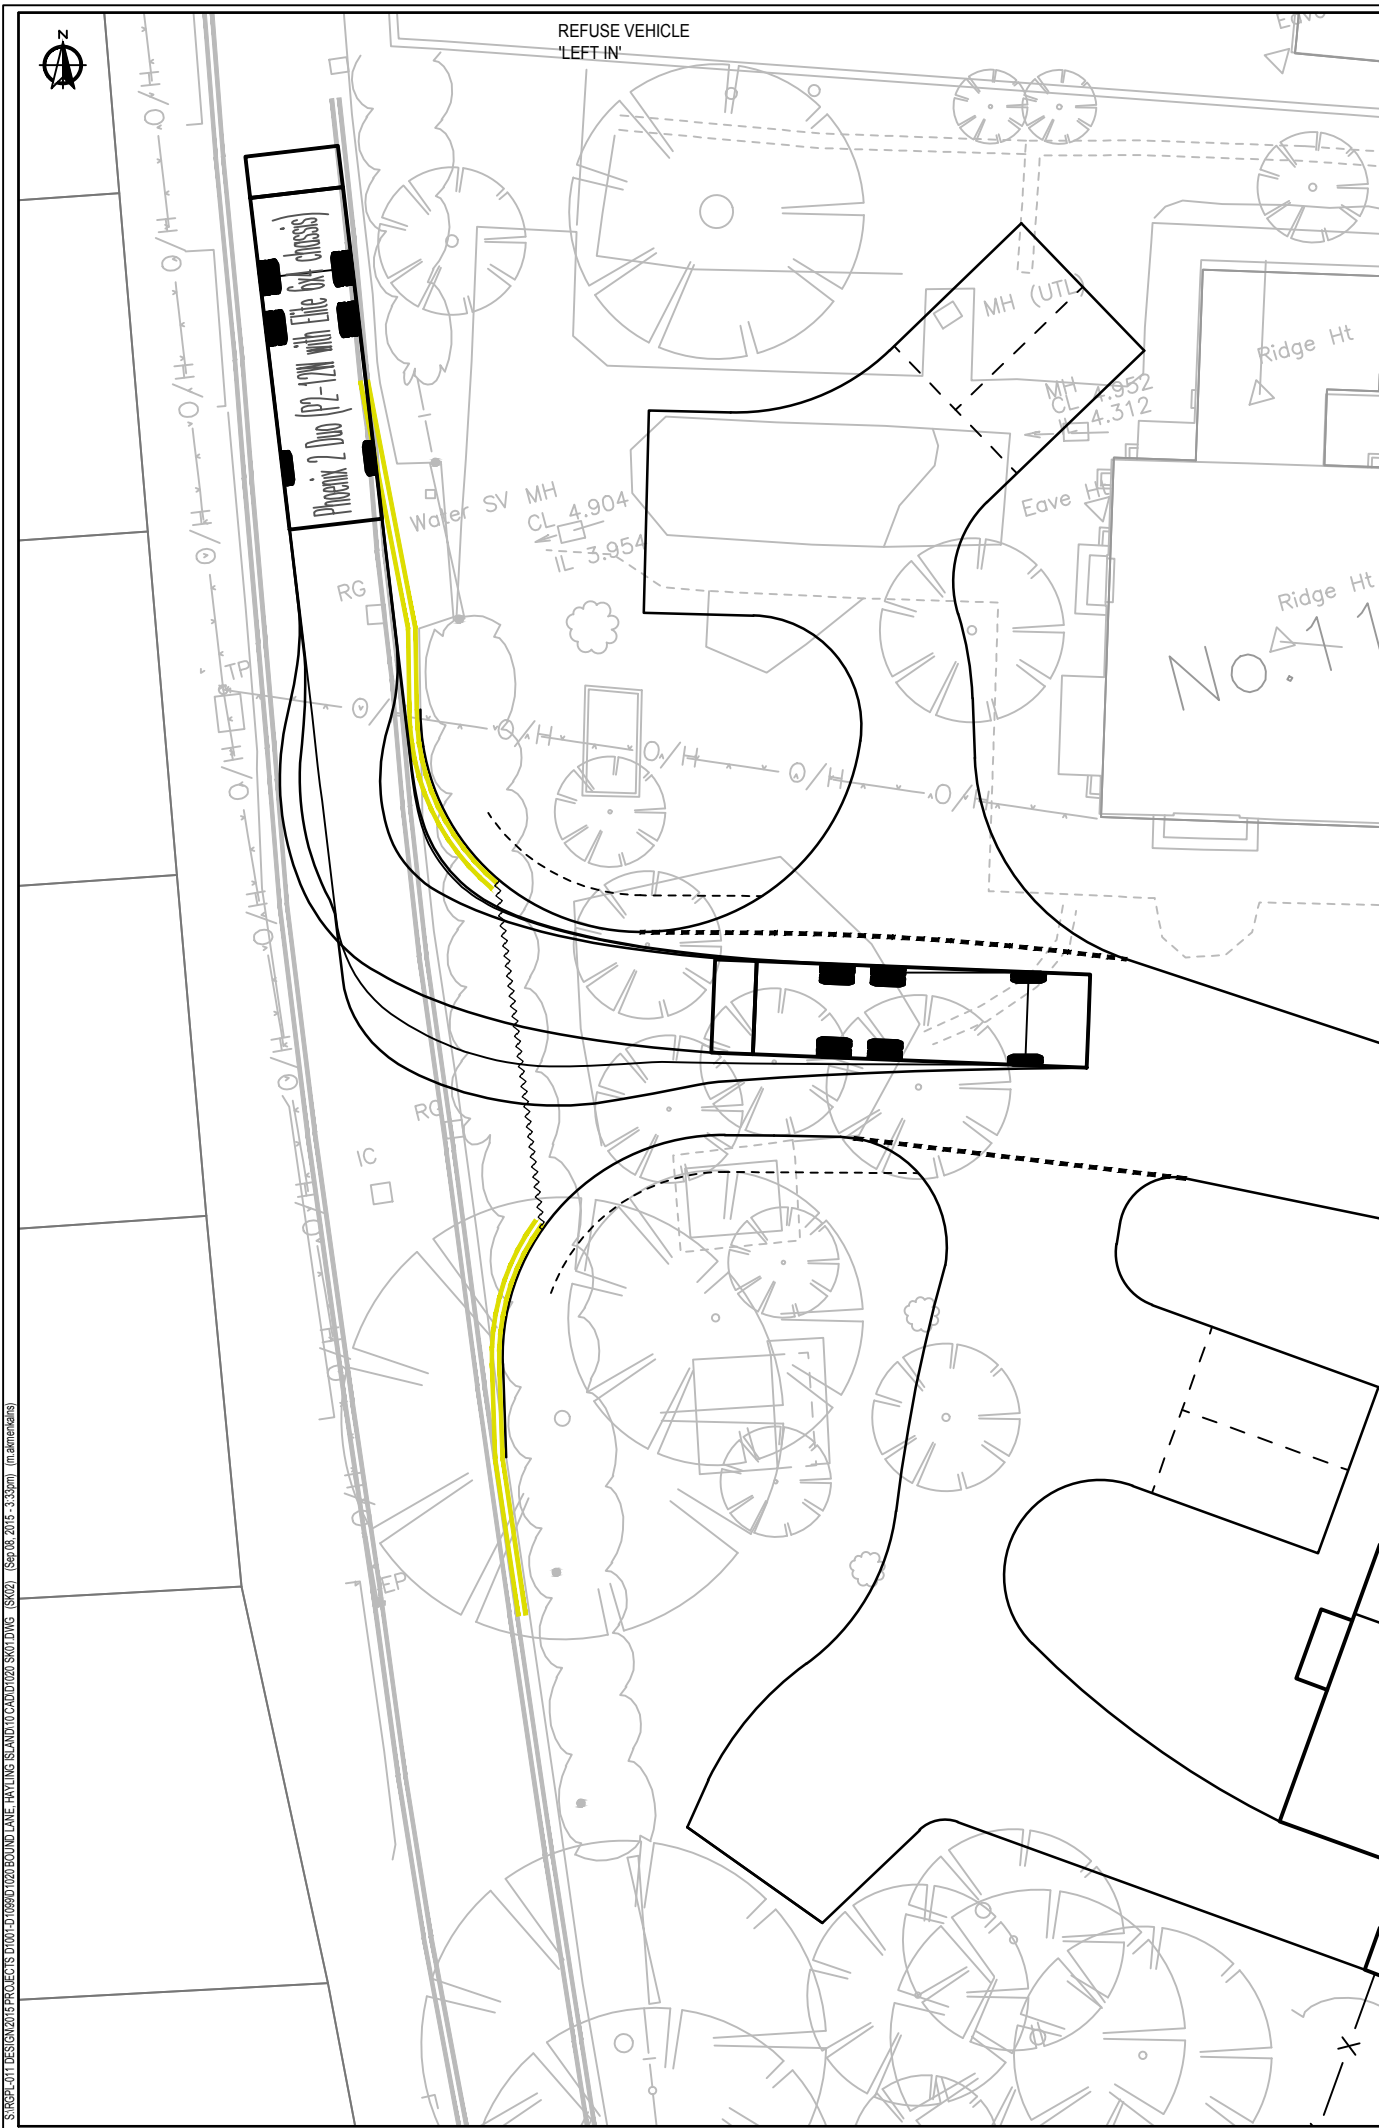

NOTES:

1. THIS DRAWING IS INTENDED IN SUPPORT OF A PLANNING SUBMISSION ONLY AND IS NOT TO BE USED FOR CONSTRUCTION.
2. THIS DRAWING SHALL BE READ IN CONJUNCTION WITH ALL OTHER RELEVANT ENGINEER'S DRAWINGS. ANY DISCREPANCIES FOUND BETWEEN INFORMATION SHOWN ON THIS OR ANY OTHER DRAWING SHALL BE REPORTED TO THE ENGINEER IMMEDIATELY AND PRIOR TO ANY WORKS COMMENCING.
3. NO DIMENSIONS ARE TO BE SCALED FROM THIS DRAWING. UNLESS NOTED OTHERWISE ALL DIMENSIONS ARE IN METRES AND ALL LEVELS ARE IN METRES FROM THE SITE DATUM.

FOR PLANNING SUBMISSION

Rev	Date	Author	Drawn	Appr
A	08/15	Minor revision to GA	MJA	LDF
-	08/15	Initial Issue	MJA	LDF

Client: Jaye Ford Architecture

Project: Land East of Bound Lane, Hayling Island, PO11 9HU

Drawing No: 2015/D1020/SK02

Scale: 1:100

Drawn by: MJA

Checked by: LDF

Approved by: PMR

Date: August 2015

Page: A

Company: Transport Planners and Infrastructure Design Consultants
The Old Stables, Fry's Yard, Bridge Street, Godalming, Surrey, GU7 1HP
Tel: 01483 861681 Fax: 01483 861682 www.russellgiles.com

Logo: rtp