


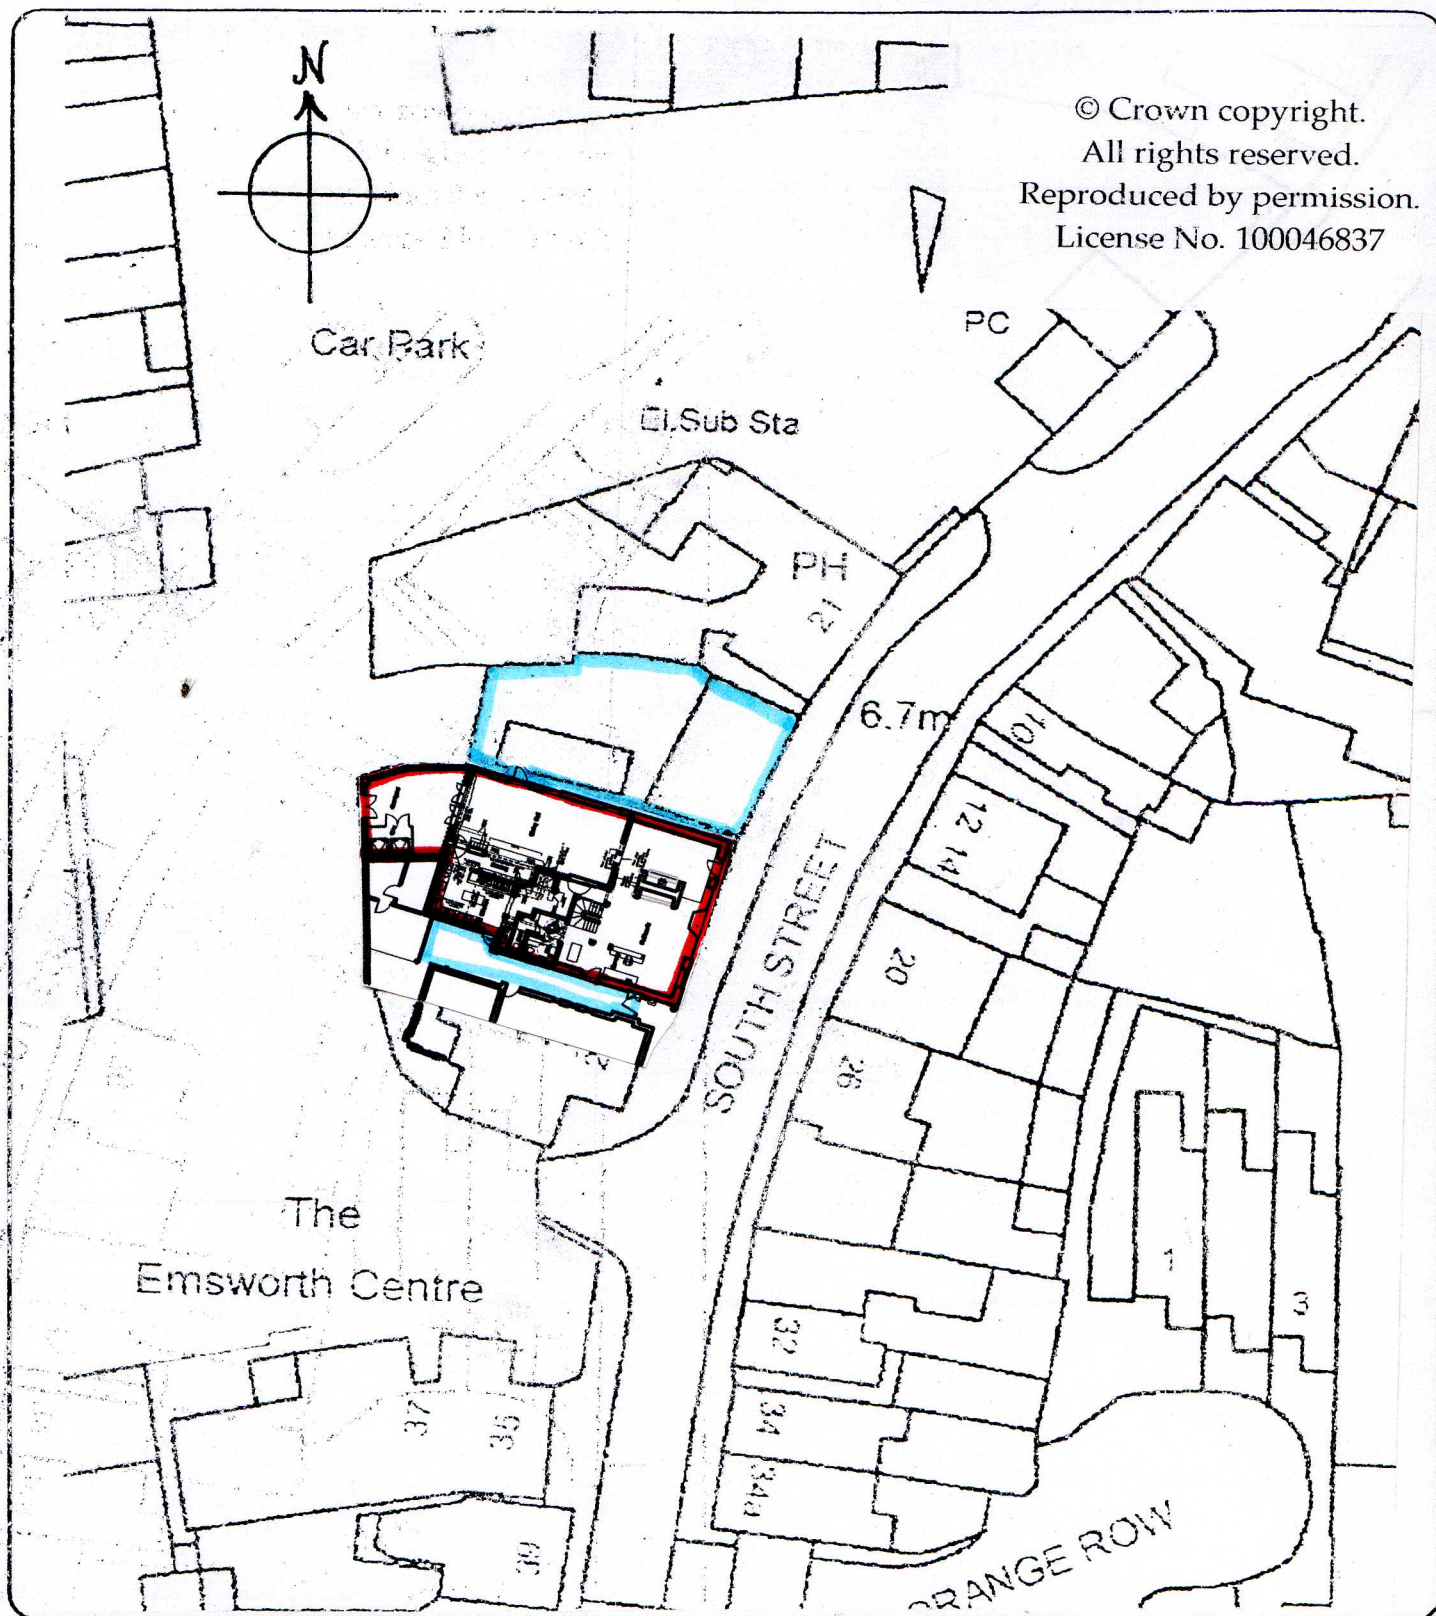

© Crown copyright.  
All rights reserved.  
Reproduced by permission.  
License No. 100046837

**Martin Critchley**  
CHARTERED ARCHITECT



The Old Brewery,  
15E South Street, Havant,  
Hampshire, PO9 1BU  
023 92 474 919  
critchleyarchitect@hotmail.com

Job

25 SOUTH STREET,  
EMSWORTH, PO10 7EG

Job No.

1456

Date: 04/11/14

Scale: 1:500

Drawn: P.C.

Title

BLOCK PLAN

Drawing No.

202<sup>A</sup>