


Proposed 2 Bay Oak Framed Carport 27 Warblington Ave Havant PO9 2SD

PP-04279271-v1

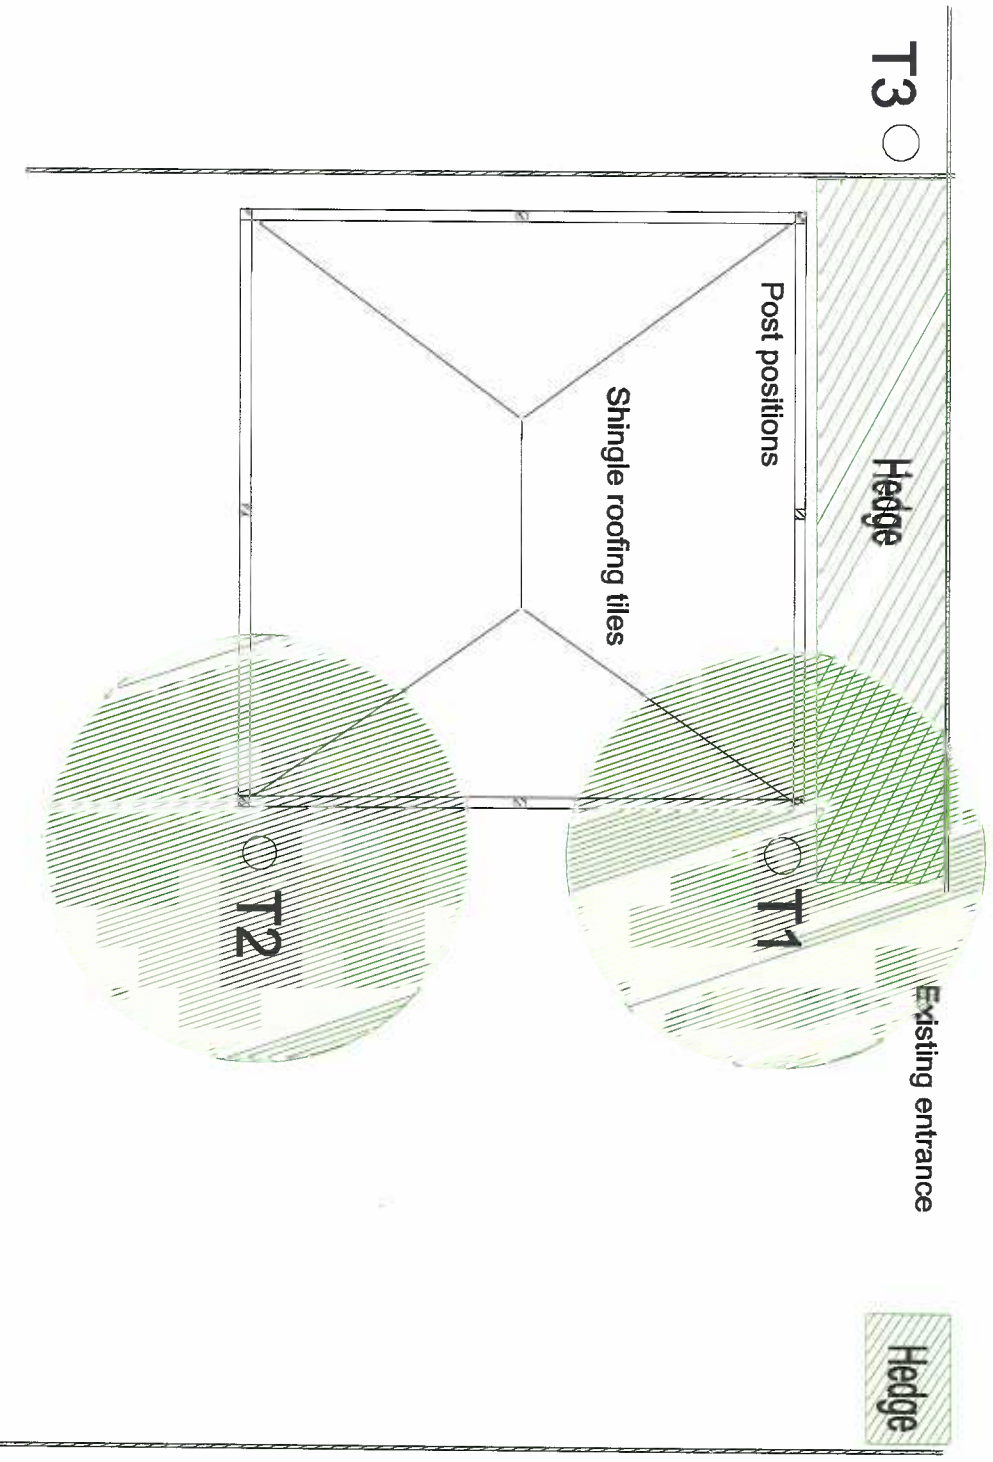

Plan



HAVANT BOROUGH
COUNCIL
17 JUN 2015
RECEIVED

Do not measure from this drawing.