




PERSPECTIVE VIEW FROM EAST

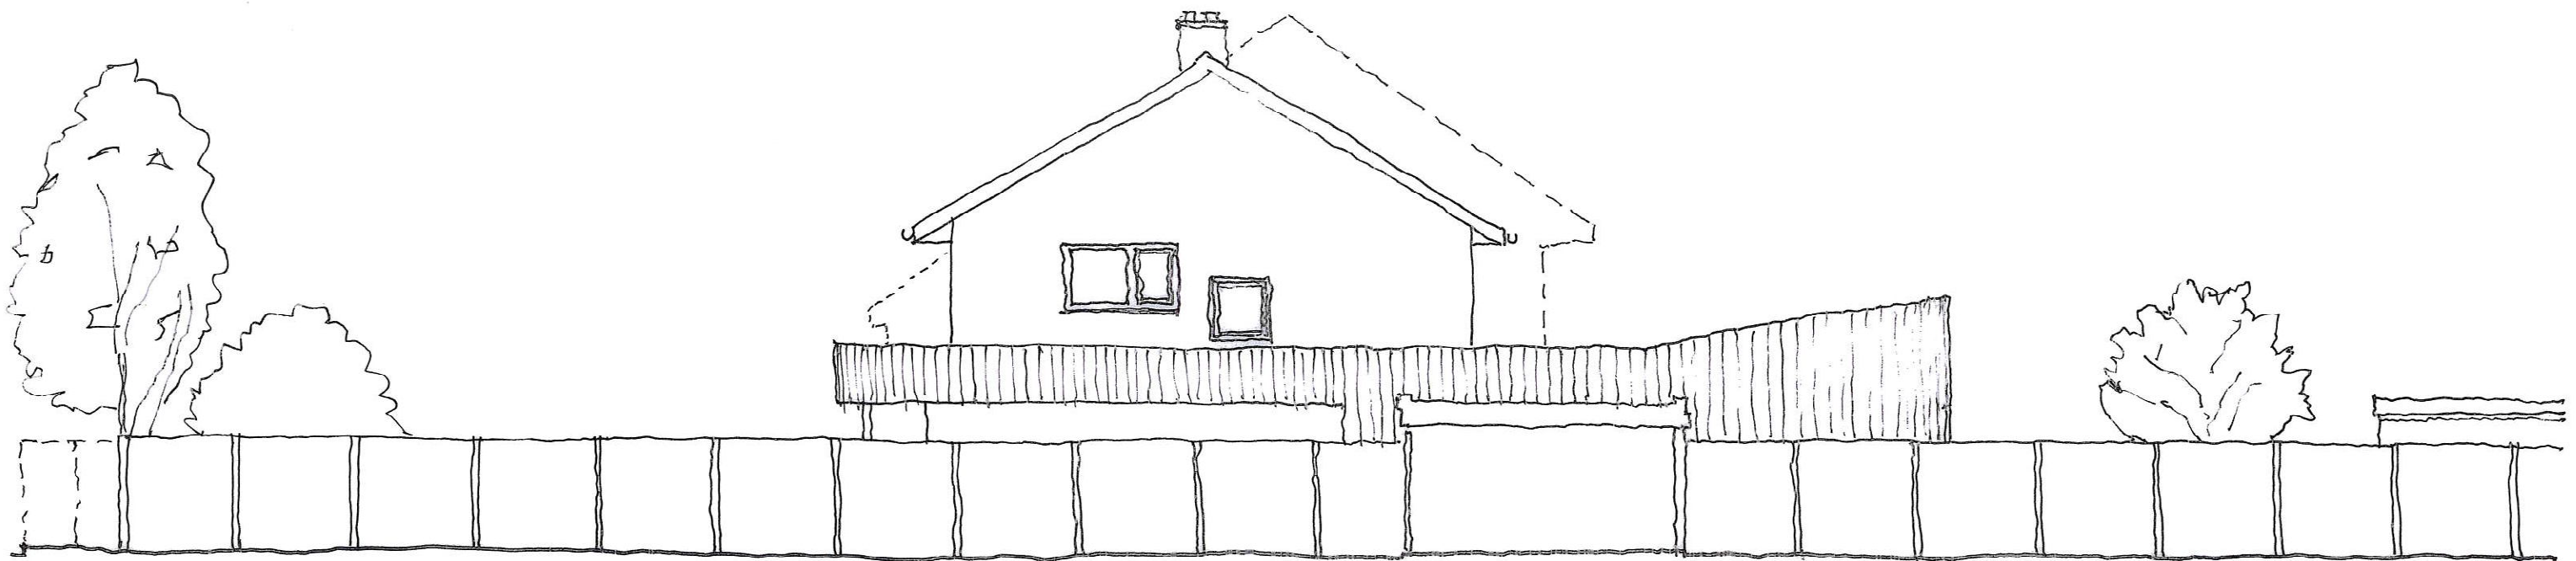

NORTH - SIDE ELEVATION - PROPOSED