
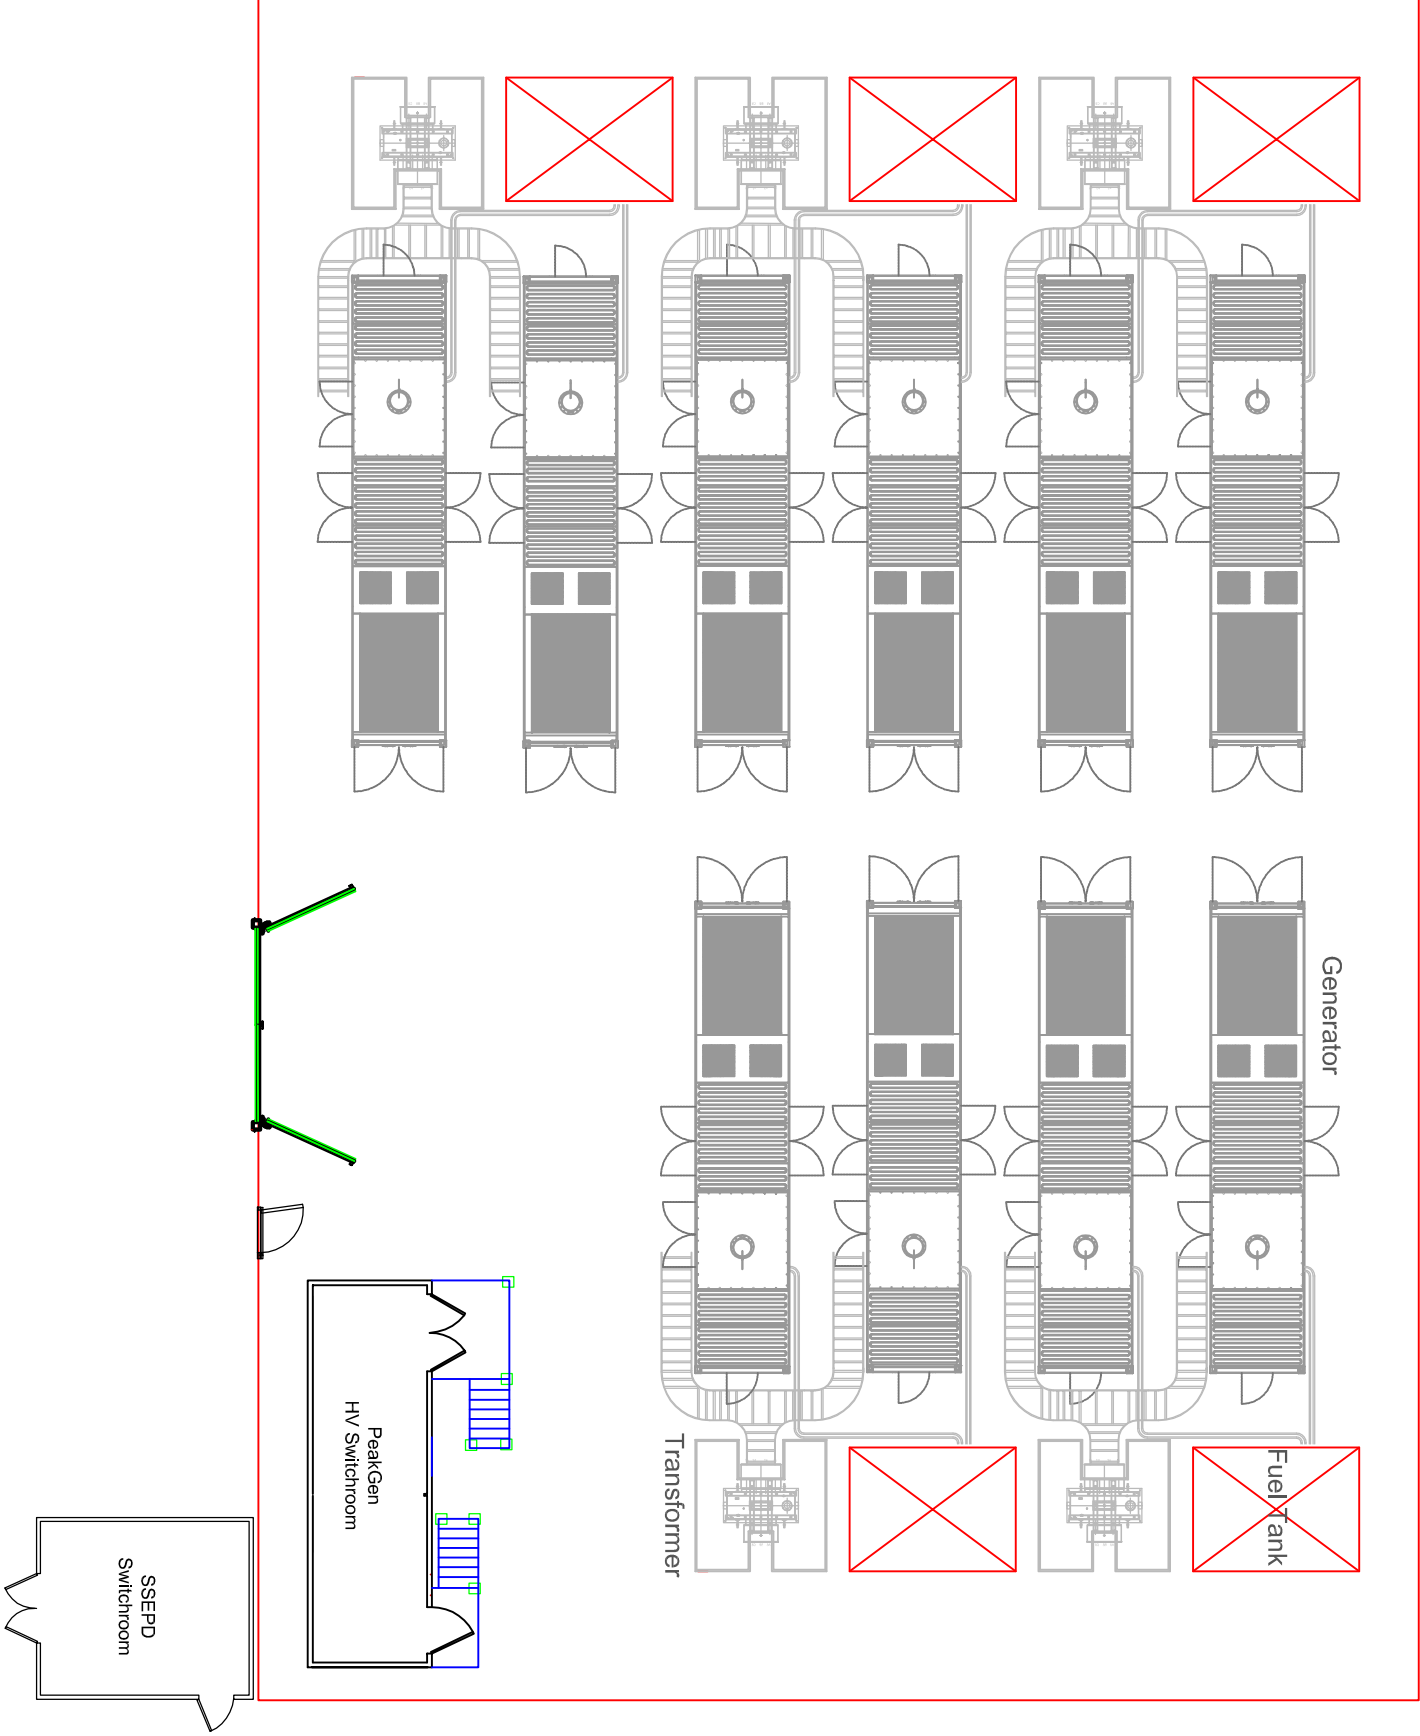


General Arrangement

Specification

Notes:-

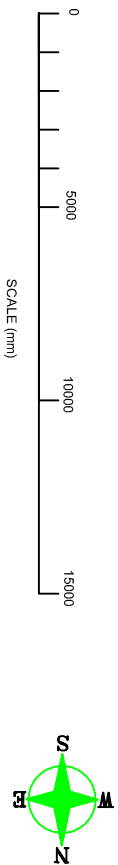

Drawn By	Date	Scale
AIH	18/03/16	1:200
Checked By	Date	Ref
Drawing Number		Rev
BF-SP-01		A

Client


Compound Layout A3

Drawing Title

SW Budds Farm Havant

Project

Peak Gen Power Ltd
Gables Lodge, 62 Kenilworth Road
Leamington Spa
CV32 6JX

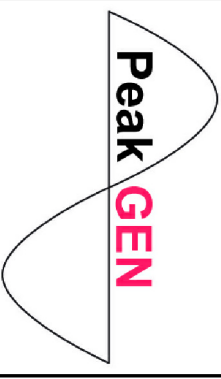

Rev	Date	Description