
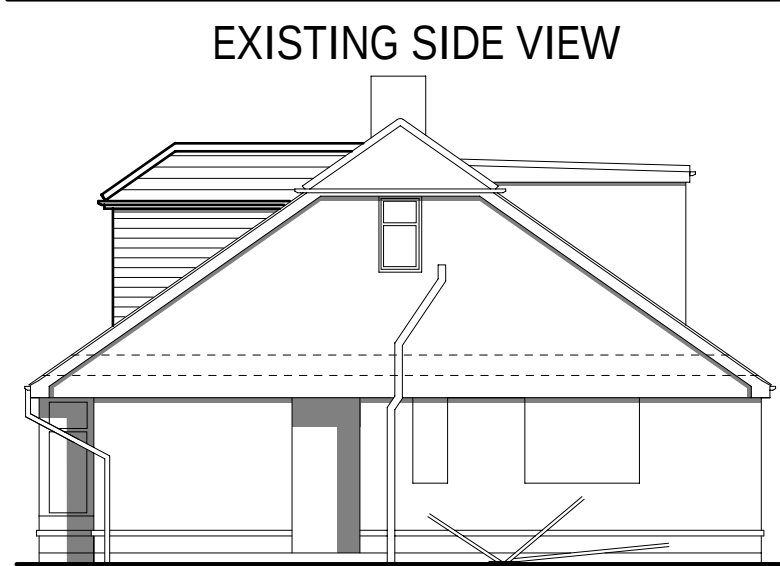
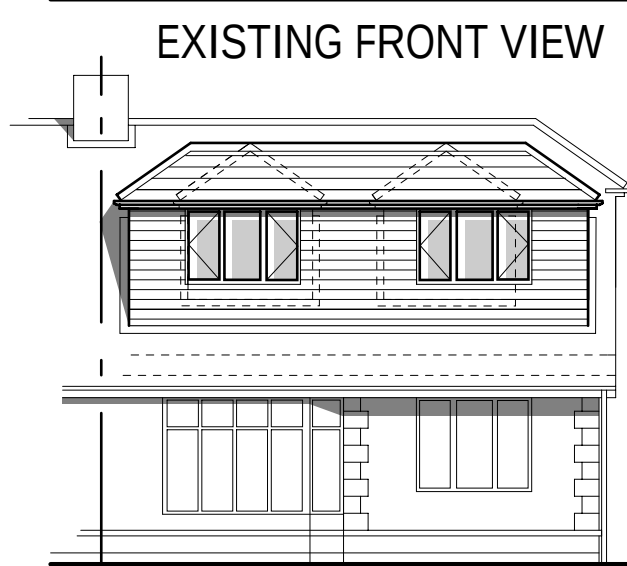
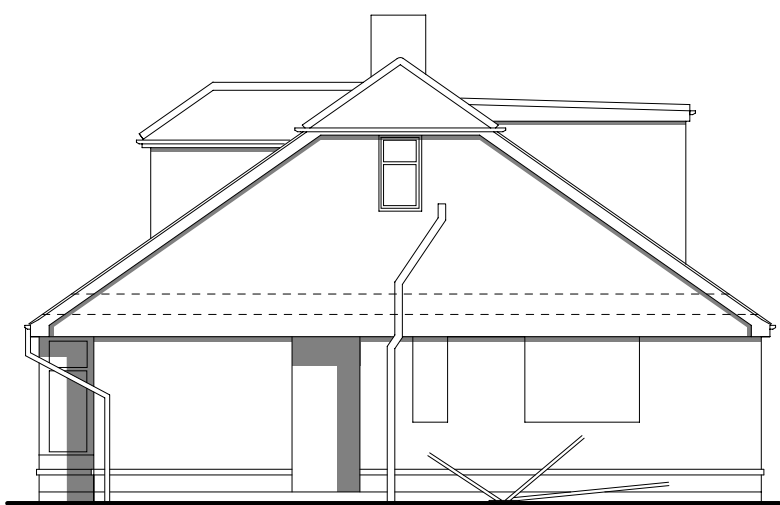
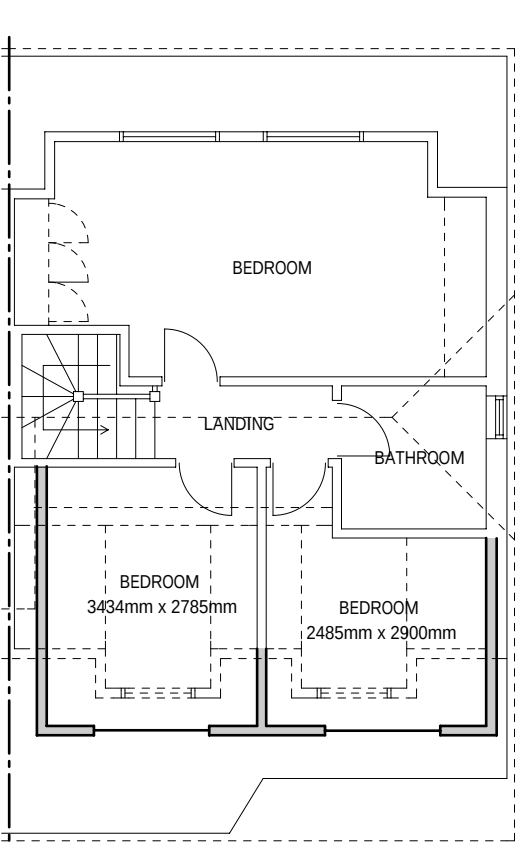
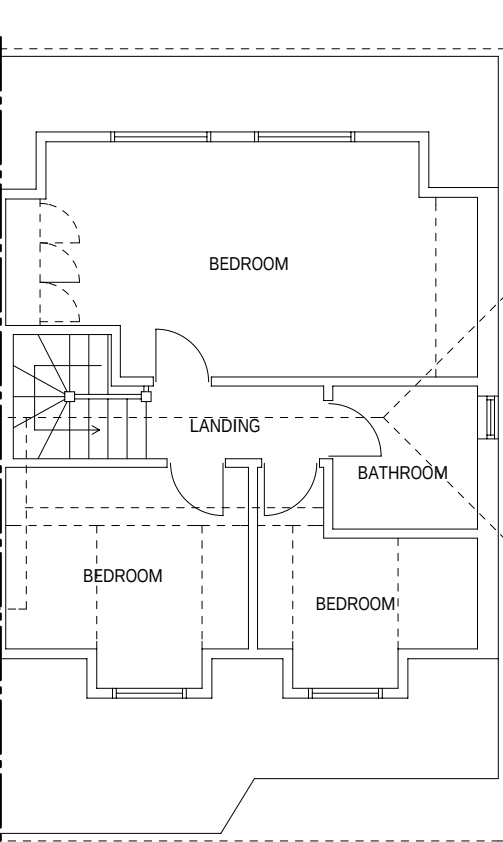


NOTE: THIS DRAWING IS NOT A SPECIFICATION OF WORK AND IS ONLY FOR THE PURPOSE OF GAINING TOWN PLANNING AND BUILDING REGULATION APPROVALS. ALL DIMENSIONS MUST BE CHECKED ON SITE BEFORE COMMENCEMENT OF WORK

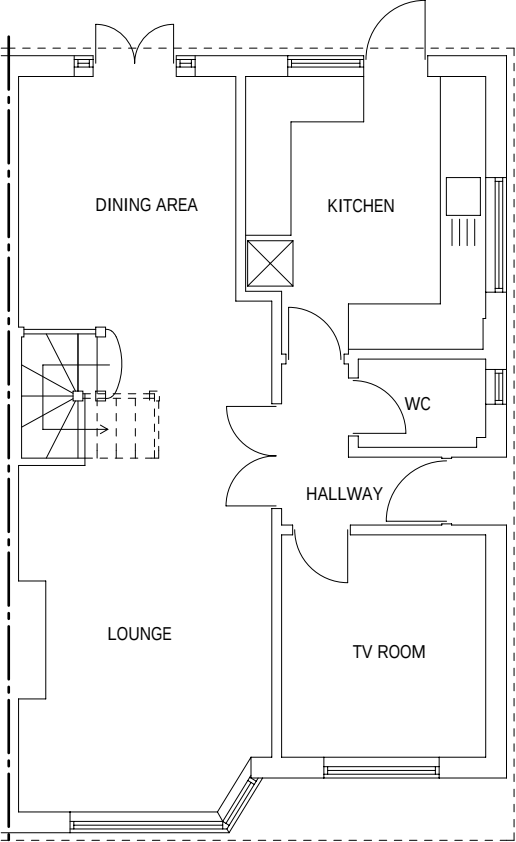

EXISTING GROUND FLOOR

EXISTING FIRST FLOOR






PROPOSED FIRST FLOOR

EXISTING FRONT VIEW

EXISTING SIDE VIEW

PROPOSED FRONT VIEW

PROPOSED SIDE VIEW

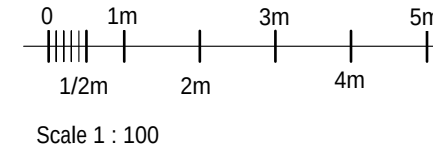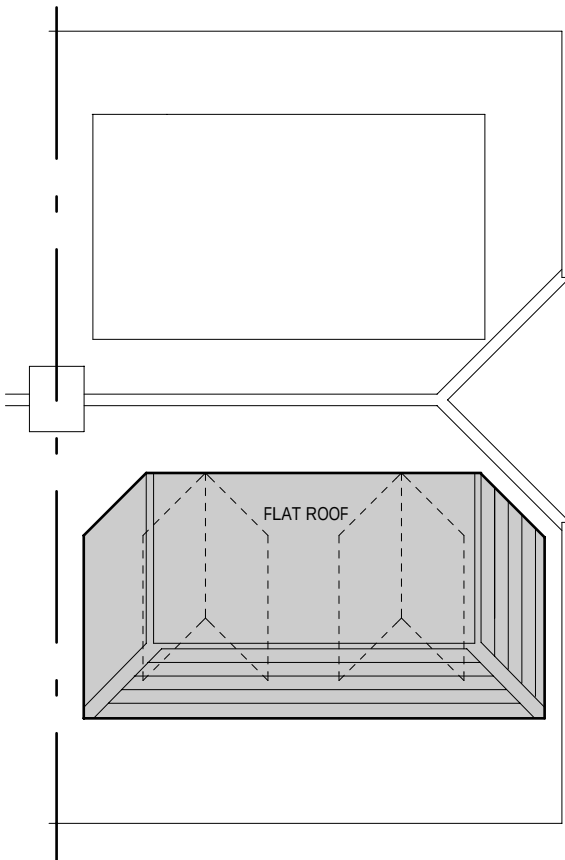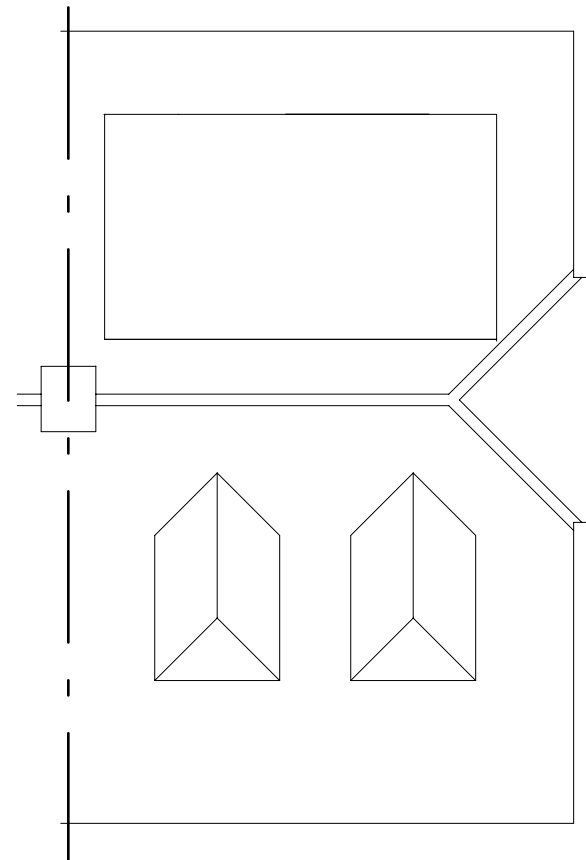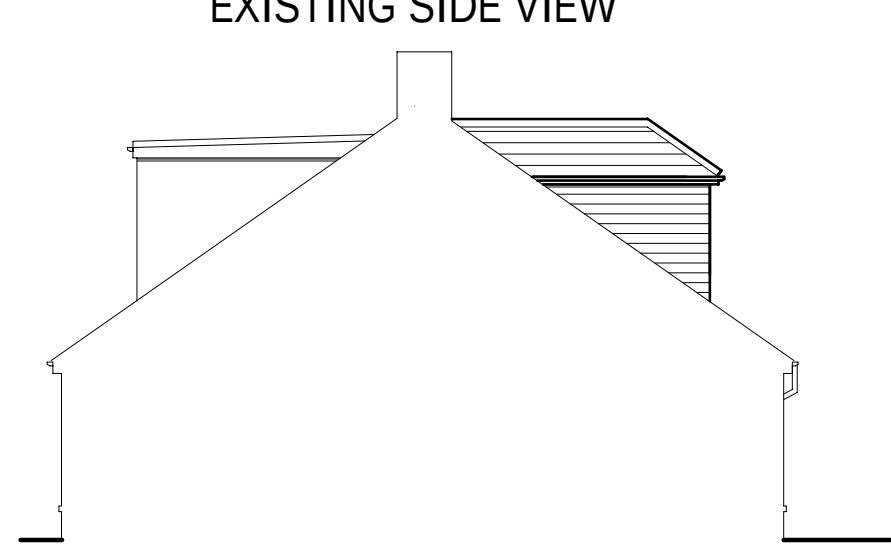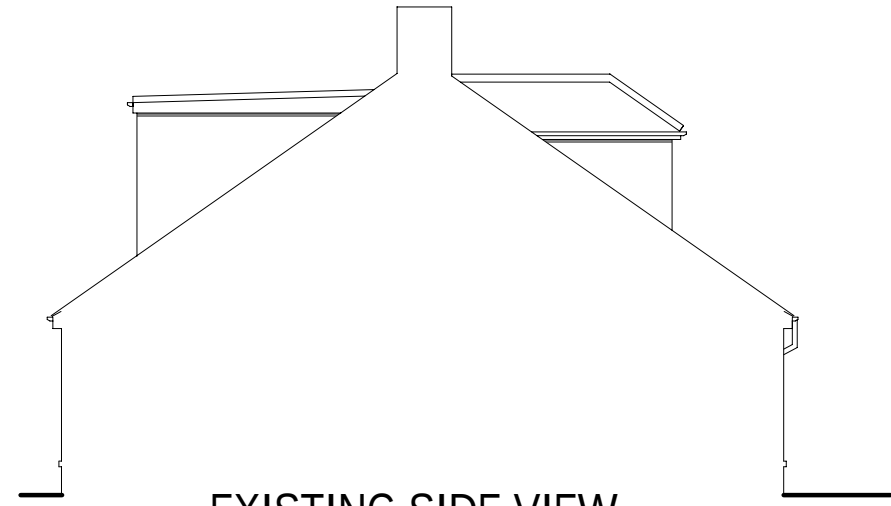

THIS DRAWING IS THE COPYRIGHT OF BOTH CREATIVE PARTNERSHIP AND MAY NOT BE COPIED ALTERED OR REPRODUCED IN ANY FORM OR PASSED TO A THIRD PARTY WITHOUT THE WRITTEN CONSENT OF BOTH CREATIVE PARTNERSHIP

LARGER FRONT DORMER
FOR
58 CHERRY TREE AVENUE
WATERLOOVILLE
PO8 8AP

SCALE 1:100

A3

DRAWING No 131115A1DC 2A3

PROPOSED SIDE VIEW

EXISTING ROOF LAYOUT

PROPOSED ROOF LAYOUT