



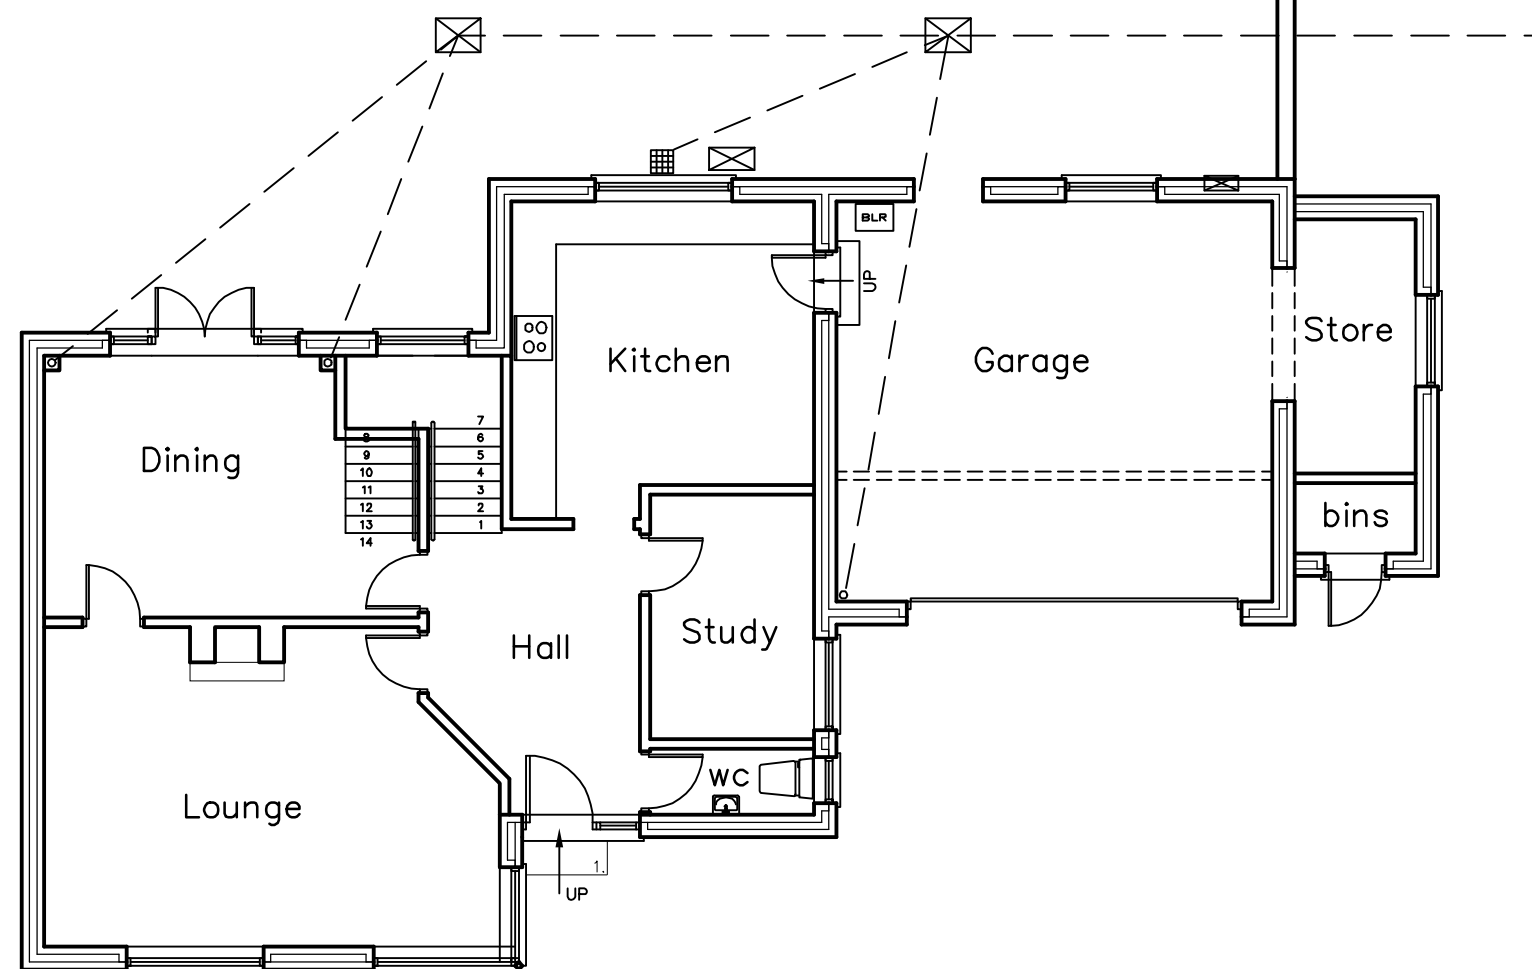

16 Gorseway
Hayling Island
P011 ODR
Survey
Plan

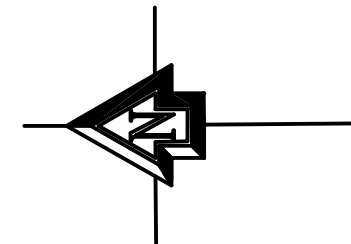

Martin Critchley
CHARTERED ARCHITECT

The Old Brewery,
15E South Street, Havant,
Hampshire, P09 1BU
023 92 474 919
critchleyarchitect@hotmail.com

Scale A1 = 1:50, A3 = 1:100
Date 03/02/15
Drawn MHC

Revisions
A.
B.
C.
D.

1507-101⁰