

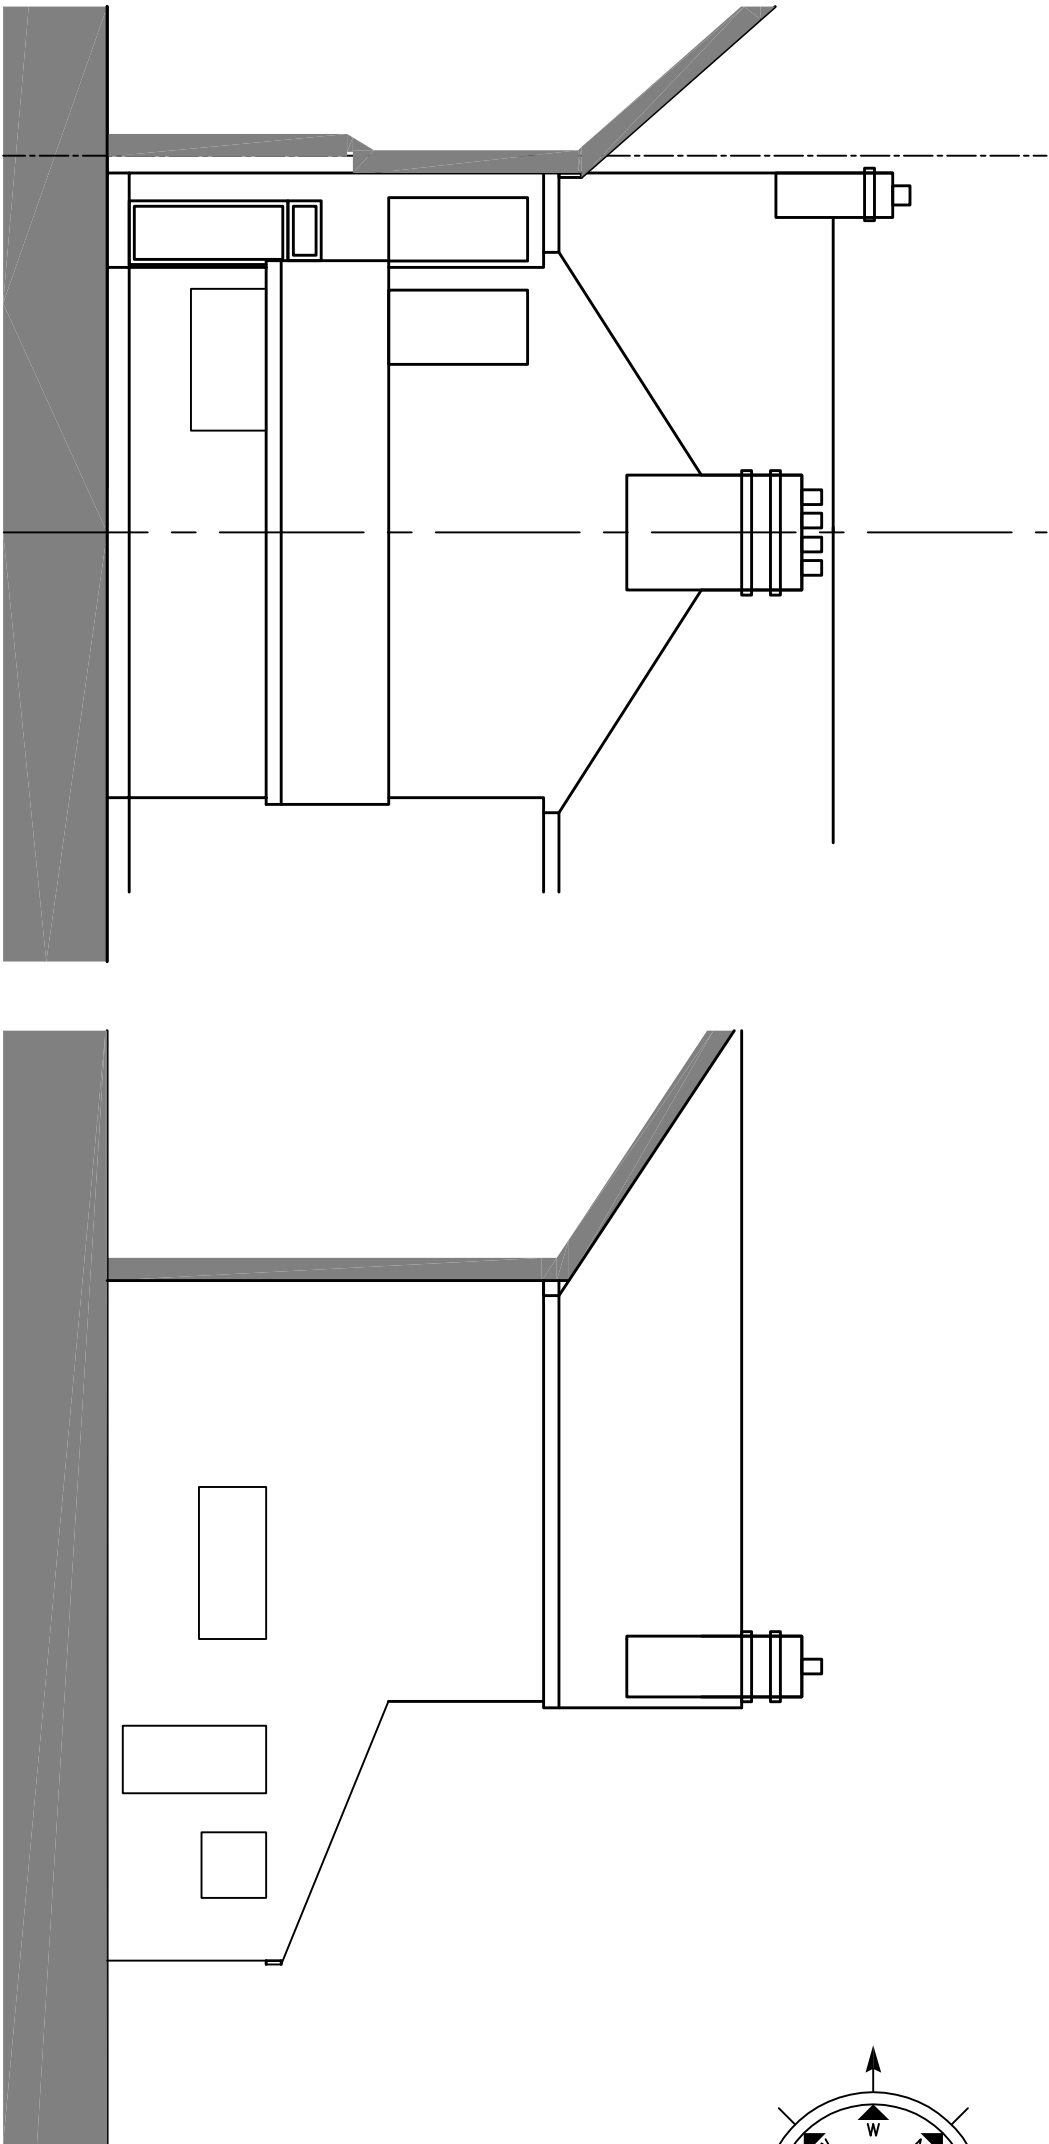
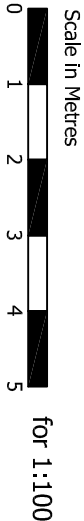
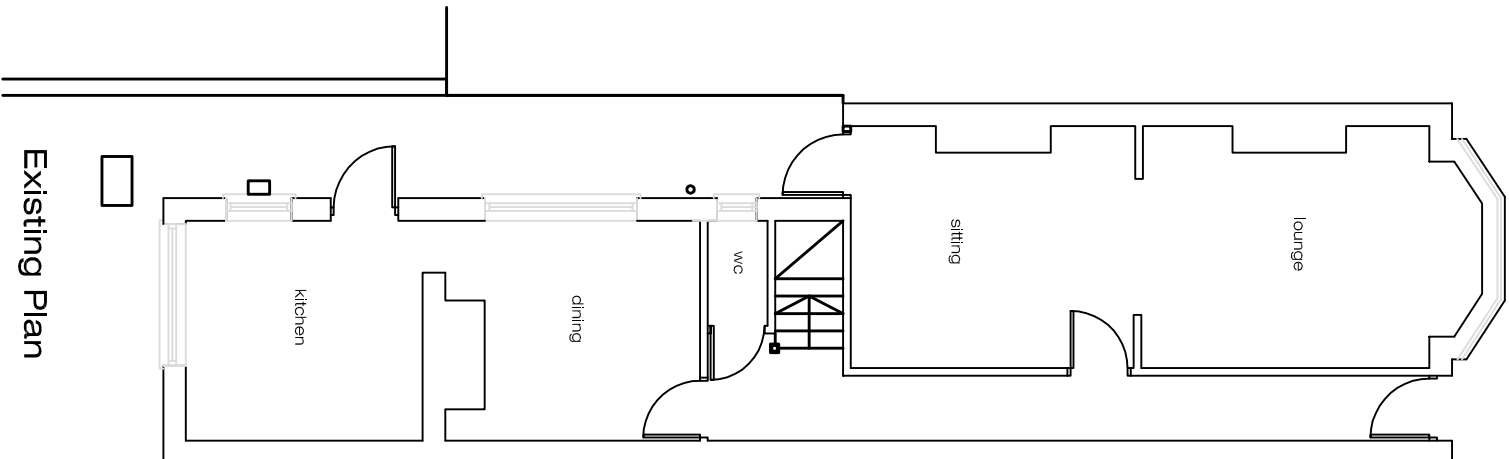
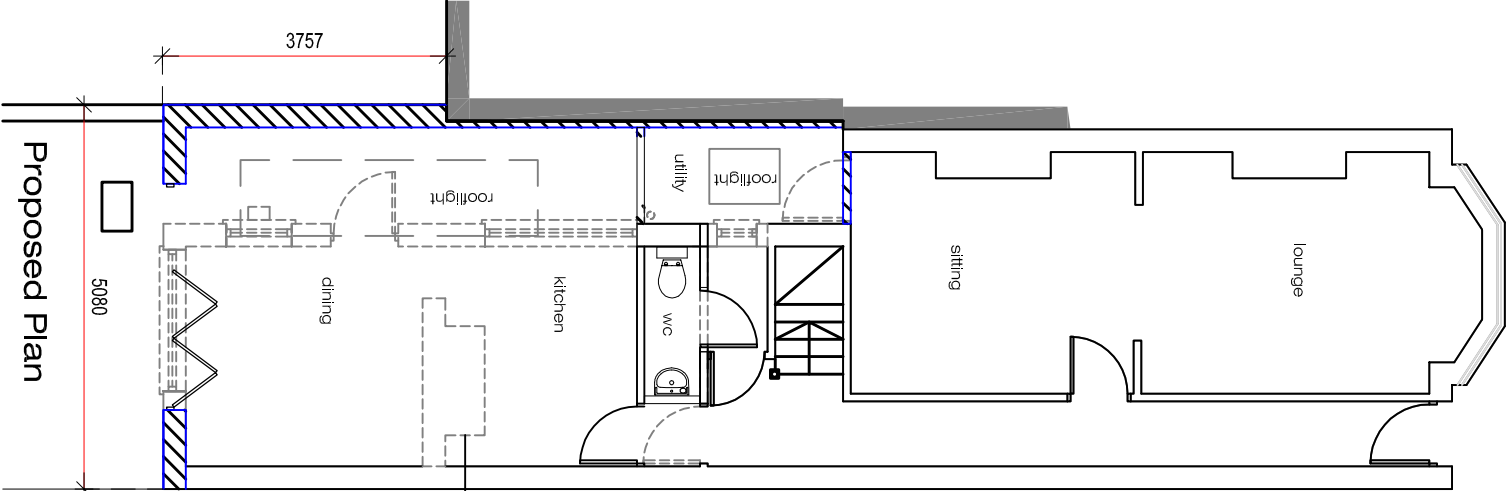
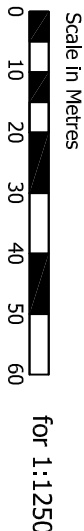
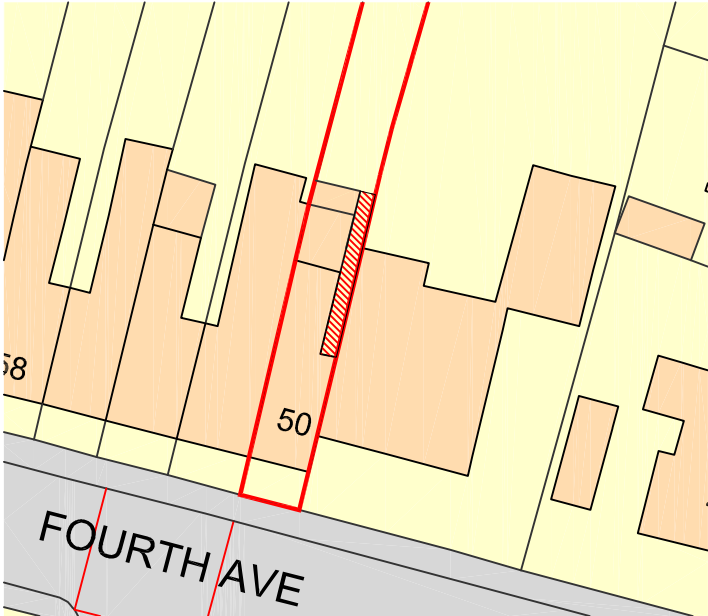


Existing Elevations

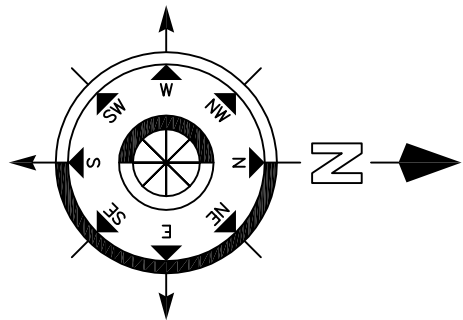

Proposed Elevations

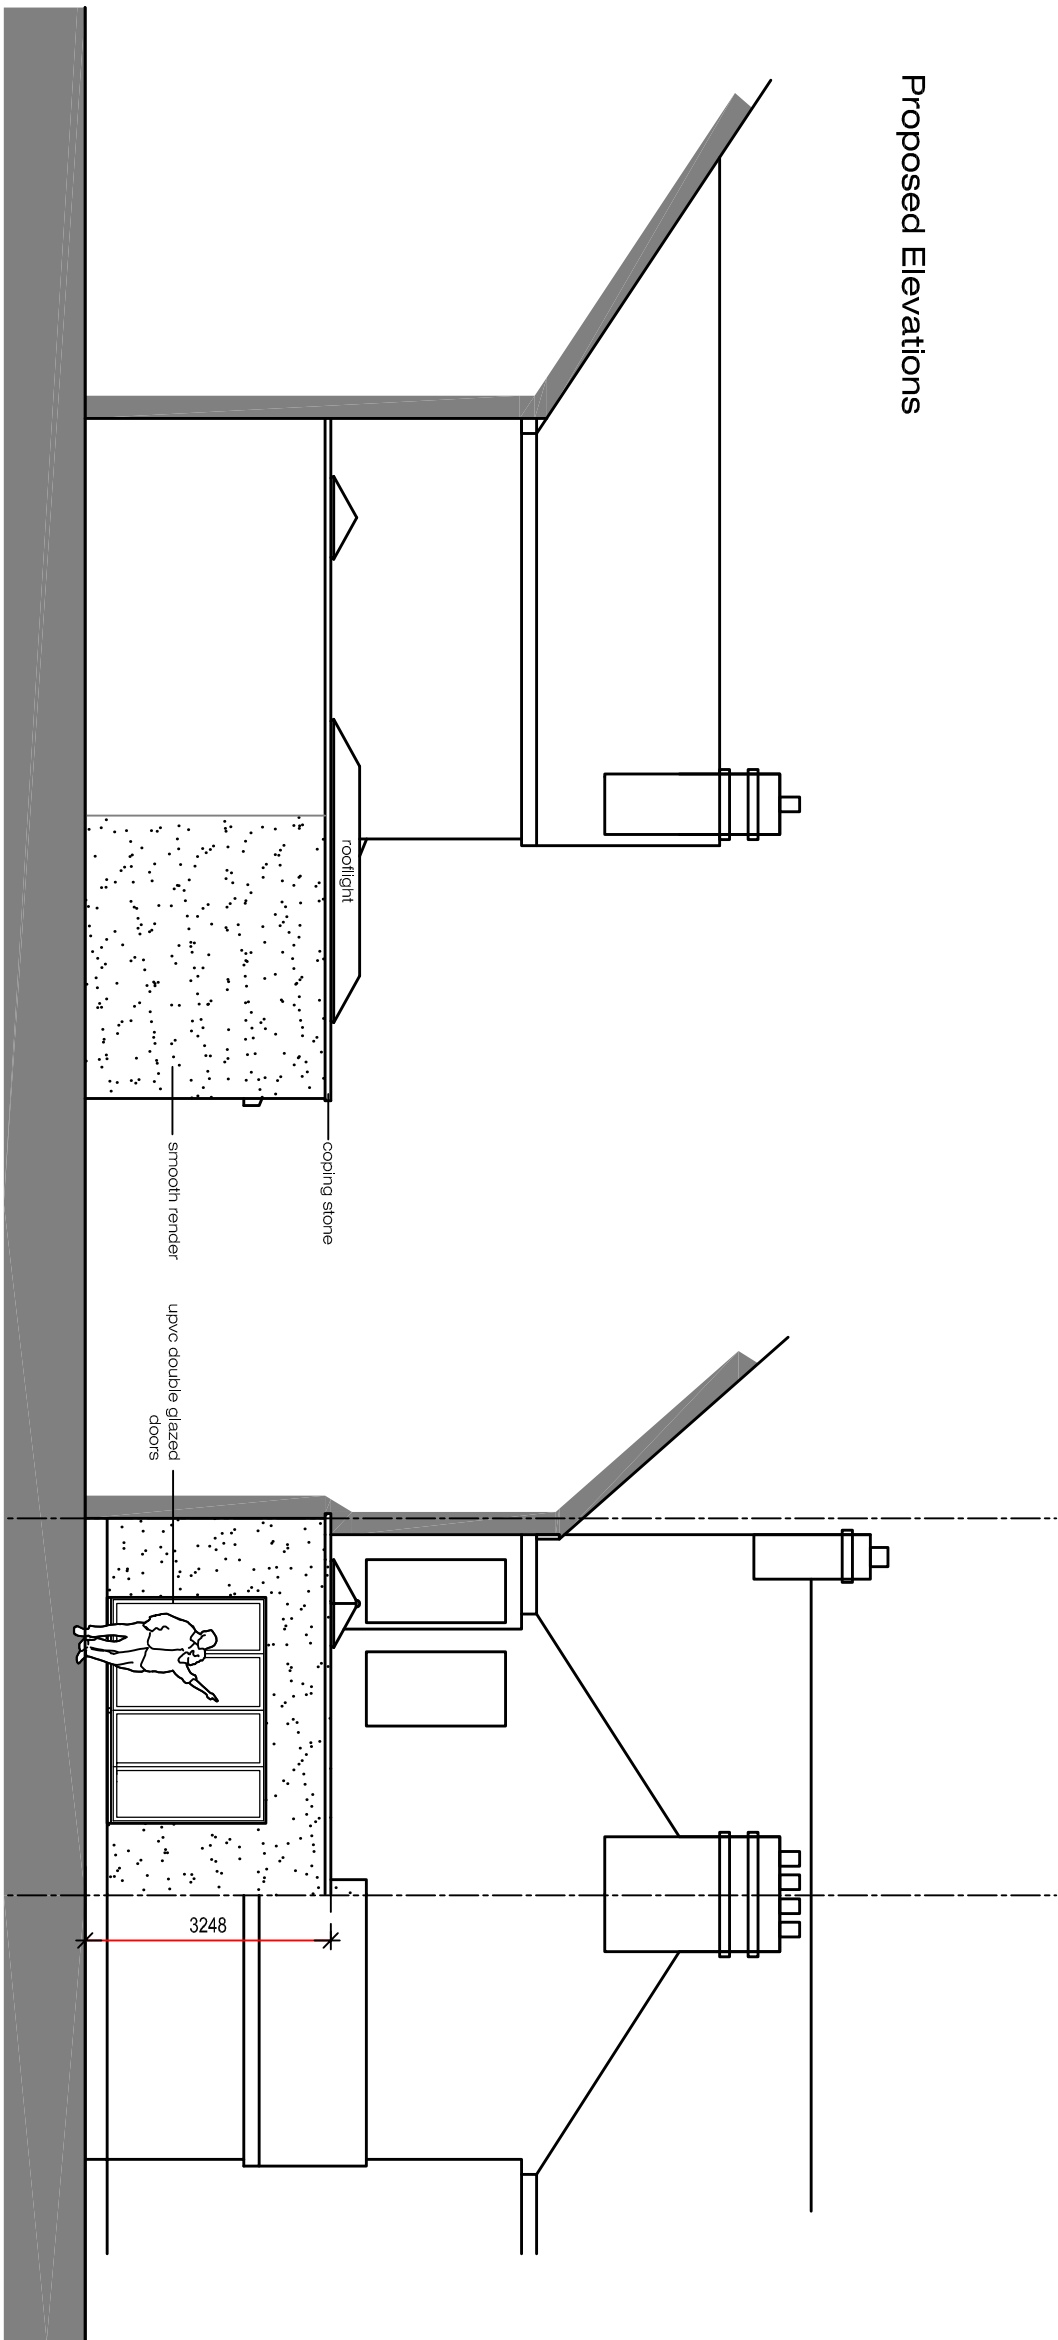

REVISION:

Drawing Title :

Proposed Extension

Project :

50 Fourth Ave
Havant

Drawn By

CRF

Date

10/05/16

SHEET SIZE

A2

Approved By

Date

CRF

A2

Approved By

Date

CRF

