

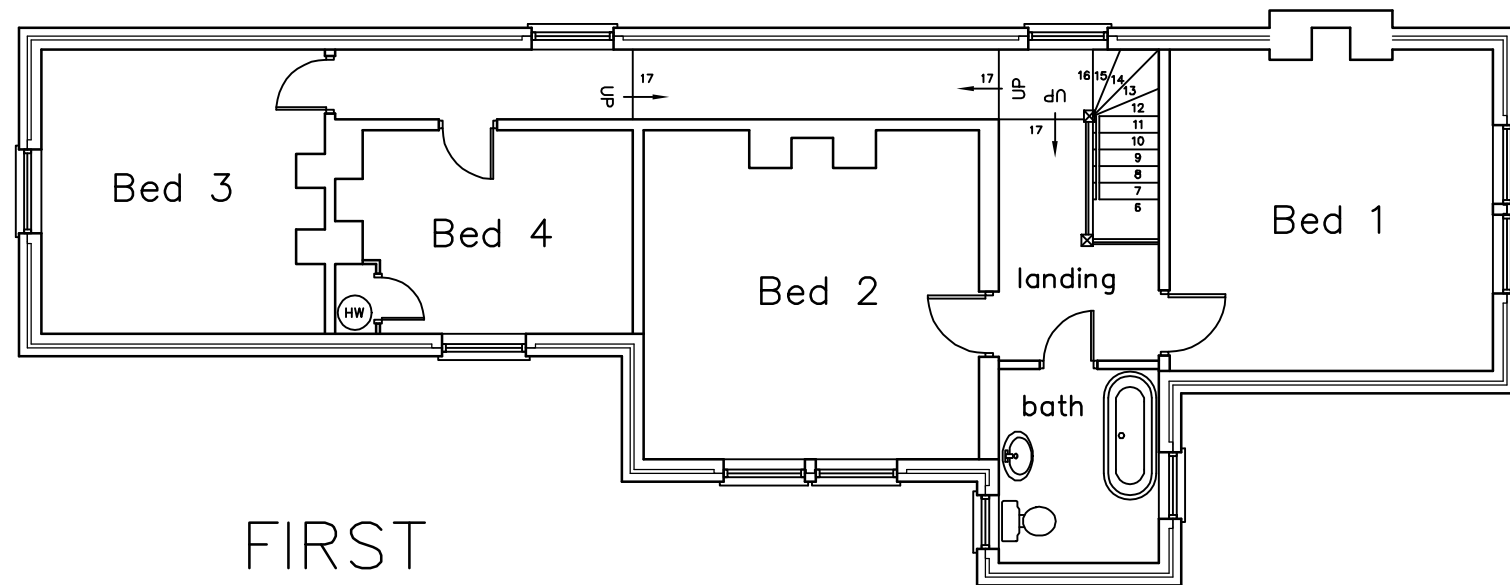


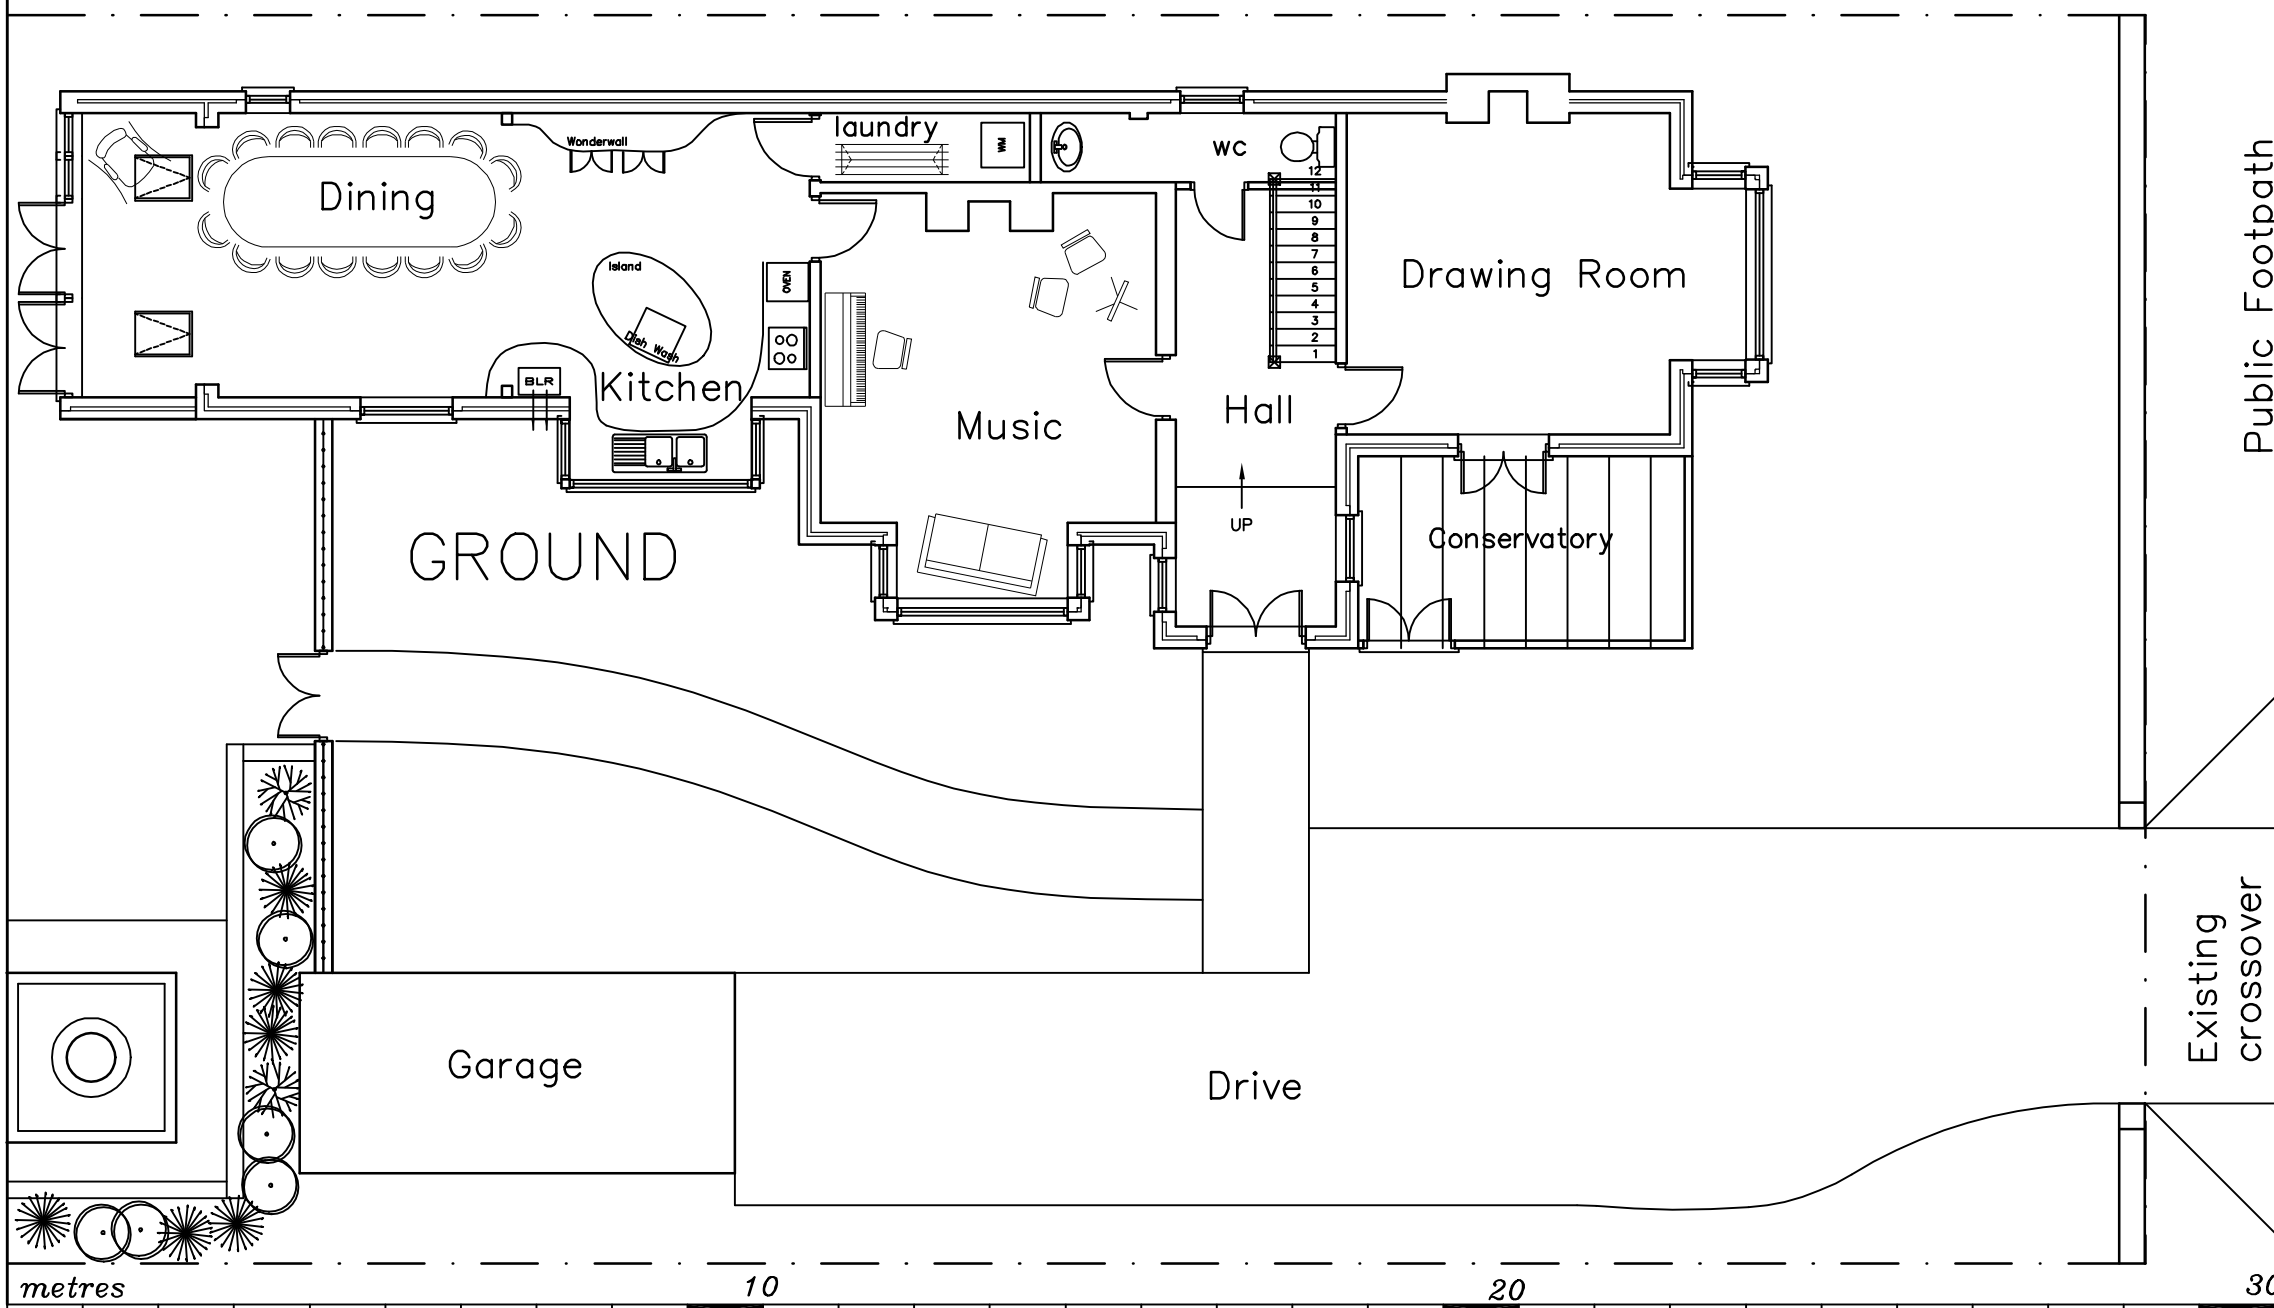

FIRST

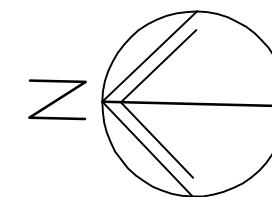


GROUND

Public Footpath

Existing crossover

9 Grove Road
Havant
PO9 1AR
EXISTING
PLANS

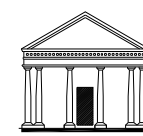

Martin Critchley
CHARTERED ARCHITECT

The Old Brewery,
15E South Street, Havant,
Hampshire, PO9 1BU
023 92 474 919
critchleyarchitect@hotmail.com

Scale 1:100 at A3
Date 25/04/07
Drawn MHC

Revisions

- A.
- B.
- C.

0726-211⁰

metres

10

20

30