


LOCATION PLAN 1:1250

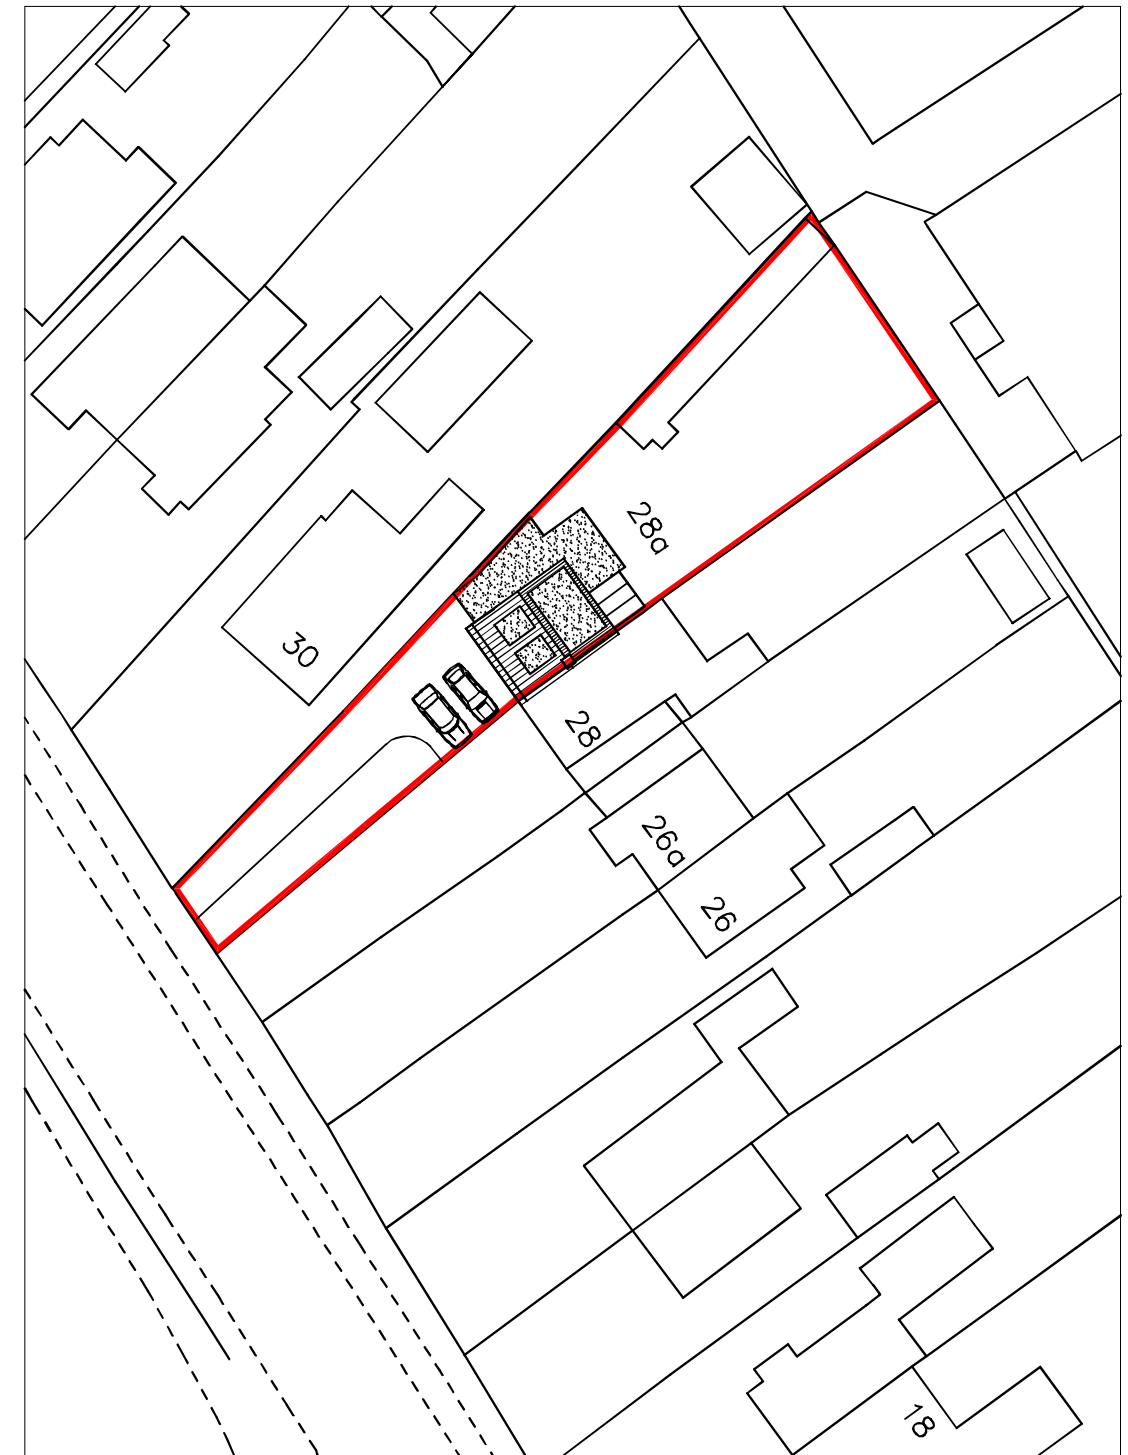

BLOCK PLAN 1:500


m 10 20 30 40

28A Hambledon Road
Waterlooville
P07 7UB

SITE PLANS

Revisions

- A.
- B.
- C.
- D.

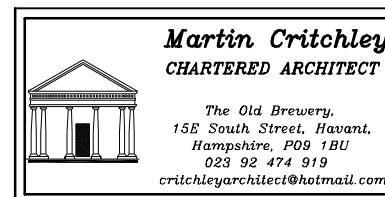

Scale A3 = AS SHOWN
Date 21/10/15
Drawn OS

1510-211⁰

© Crown Copyright
All rights reserved.
Reproduced by Permission.
Licence No. 100046837