


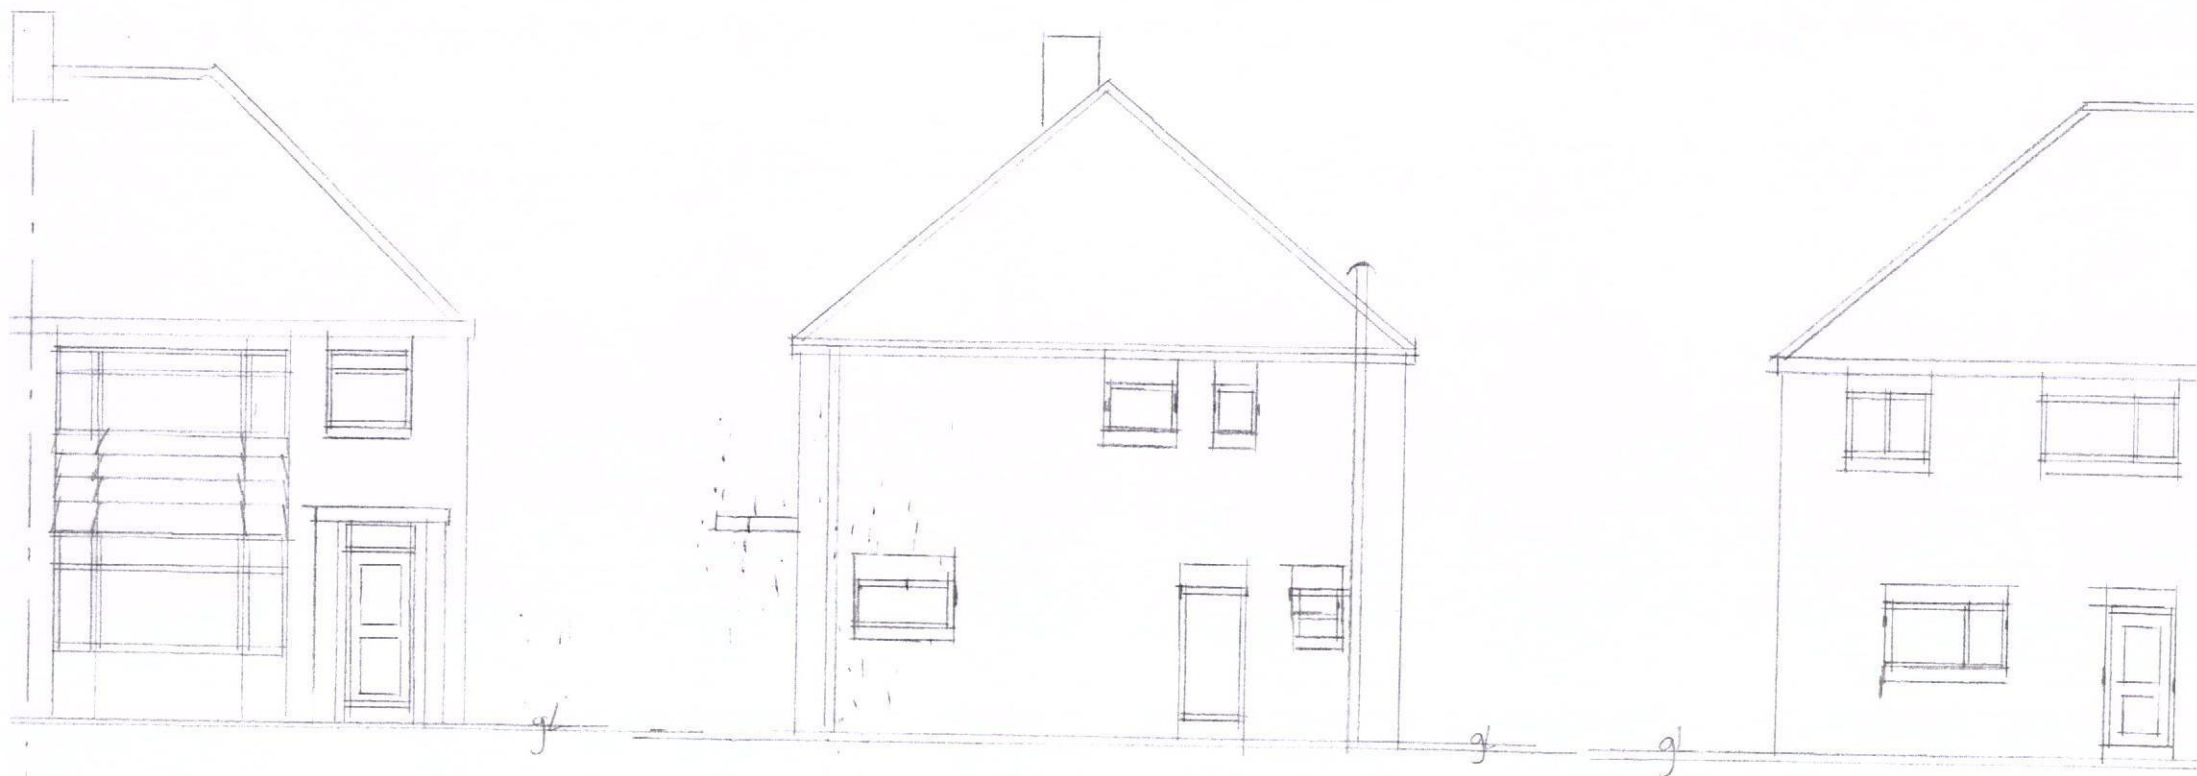

EXG FRONT ELEVATION

EXG SIDE ELEVATION

EXG REAR ELEVATION

42 WESTWAYS, FARLINGTON, PO9 3LN

EXISTING ELEVATIONS 1:100

HAVANT BOROUGH
COUNCIL

21 SEP 2015

RECEIVED