



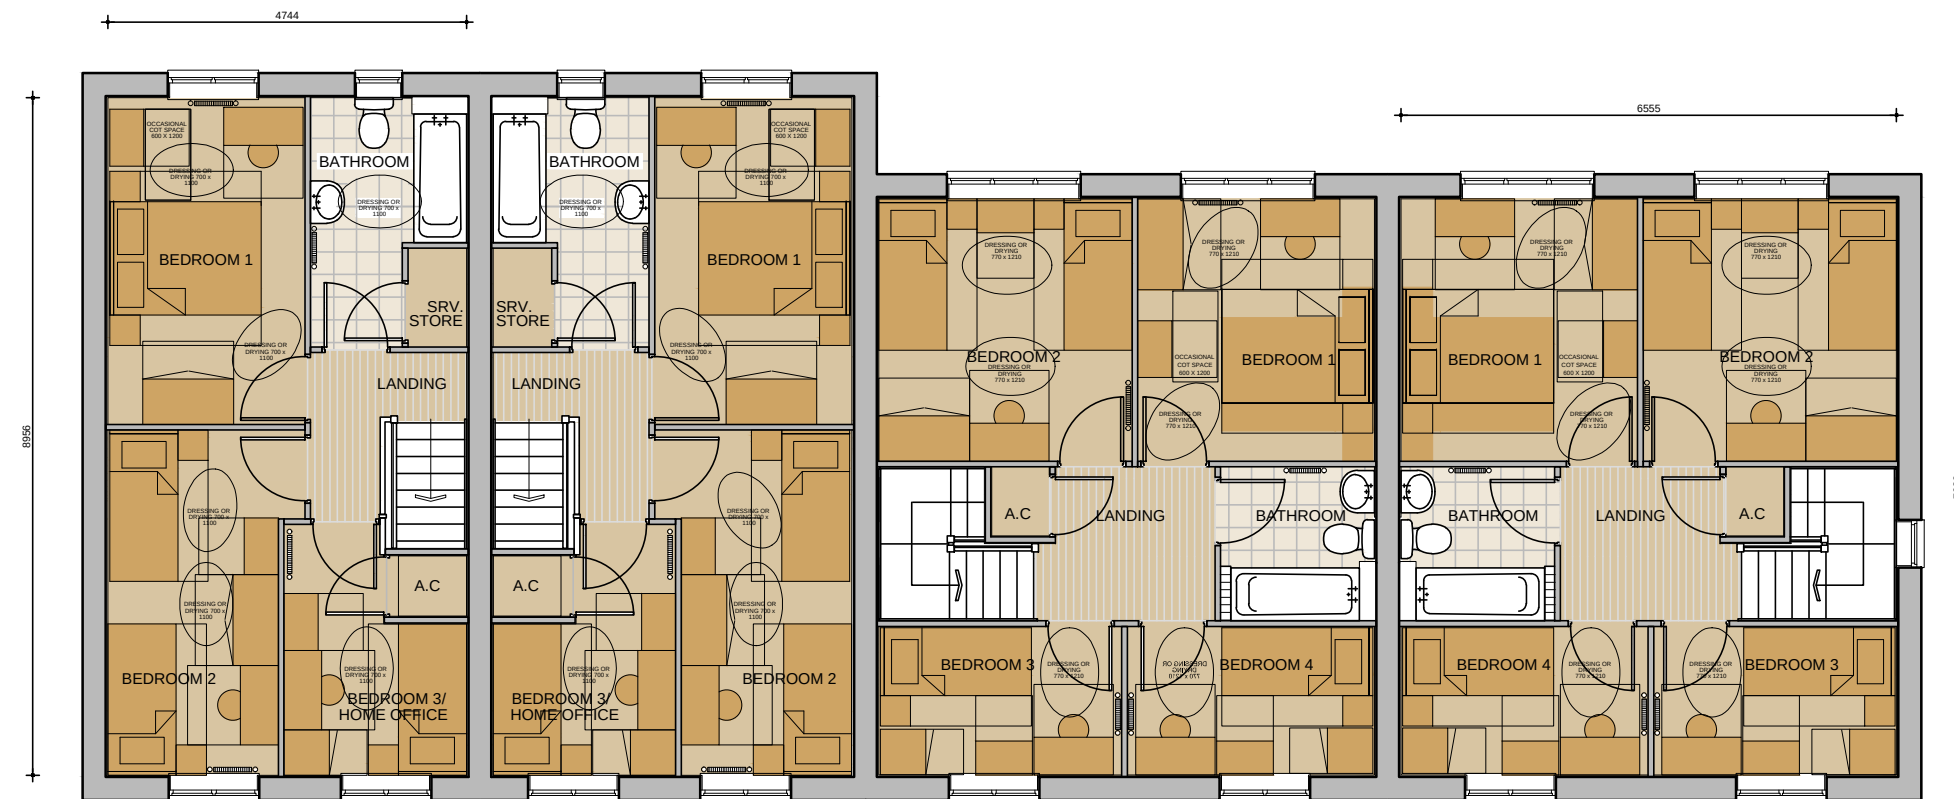

FIRST FLOOR

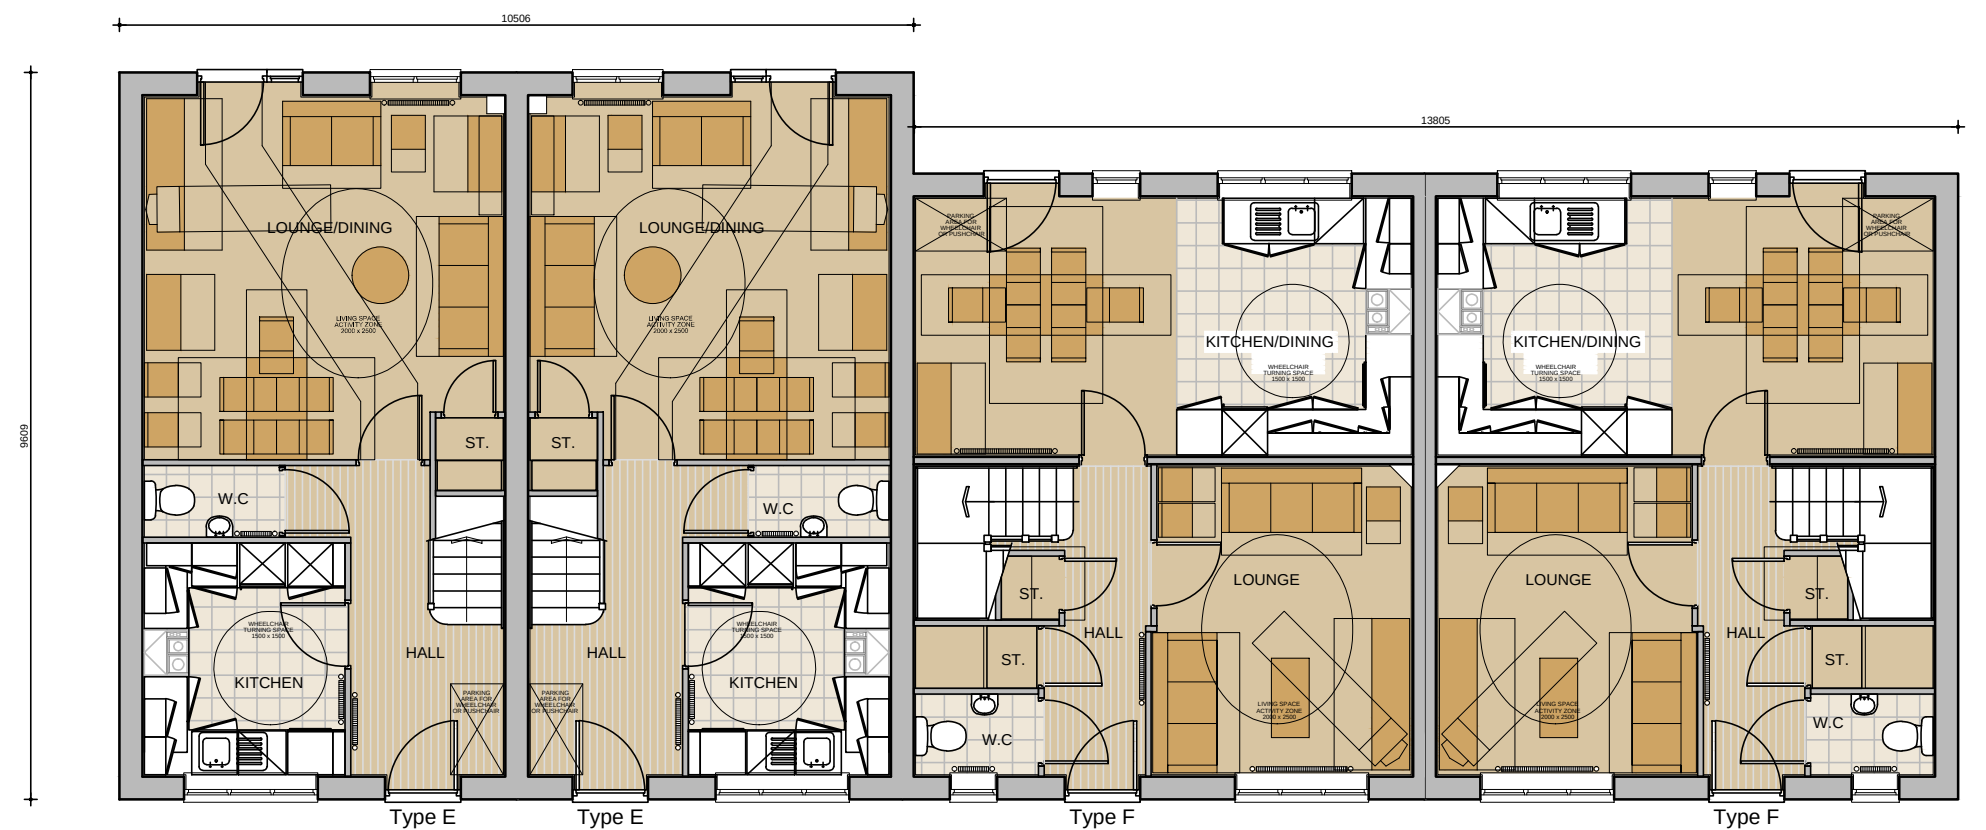

GROUND FLOOR

AREA (sqm) -
 3 Bedroom house - 84.97 sqm
 4 Bedroom house - 99.89 sqm

0m 1m 2m 3m 4m 5m
 SCALE 1:100

House Type E-F

BLOOR HOMES
 •this drawing is copyright.

New Lane
 Havant

Jan 2012
 1:100 @ A3

Plot 64-67 GA Plans

NLH/P64-67/01