

Existing street scene view from south west



Existing Street scene view from south east



Existing street scene view from south


Boundary treatment
The boundary to this site is a mixture of 1.8m and 1.2m Timber panel fencing and 1.2m wall. No changes to the boundary treatment are proposed.

Level Survey
This site is almost flat and levels have no bearing on the proposal hence no level survey has been provided


Flood Risk
This site does not fall in a flood risk area hence no flood risk assesment has been provided

Tree Survey
This site does not have trees on or near the boundary, hence a tree survey has not been provided

Parking Provision
This site currently has four parking spaces and no increase to the number of occupants will be created by the proposal

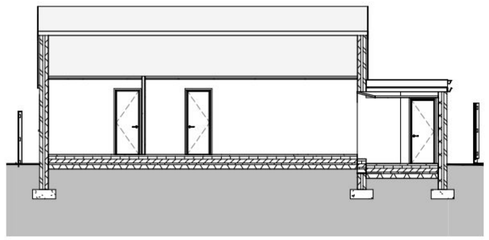

East West Site Section 1:100 at A1

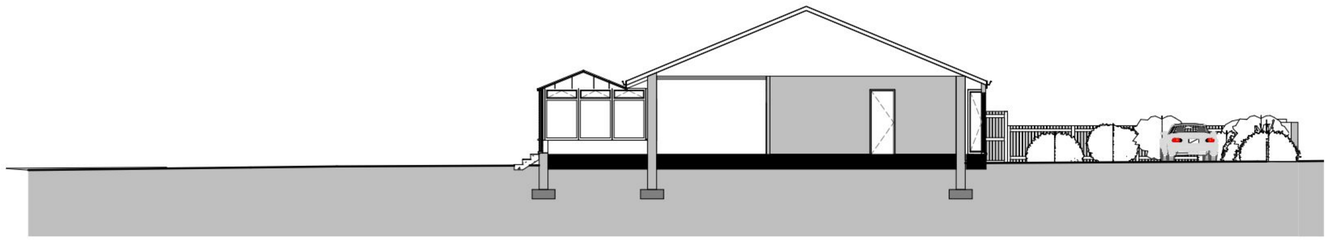

North South site section scale 1:100 at A1

IJ Murray Associates

www.ijma.co.uk

IJ Murray Associates
173 Havant Road
Hayling Island
Hampshire
PO11 0LF
Phone 02392469004
Mob 07779 246915
e-mail ian@ijma.co.uk

Note
These drawings are for planning and building regs purposes only all dimensions should be checked on site before construction commences

PERMIT

No.	Description	Date

Mr Anscombe
27 Southwood Rd HI

Existing views and Sections

Project number	Project Number
Date	Issue Date
Drawn by	Author
Checked by	Checker

A101

Scale: As indicated

30/01/2012 09:38:56