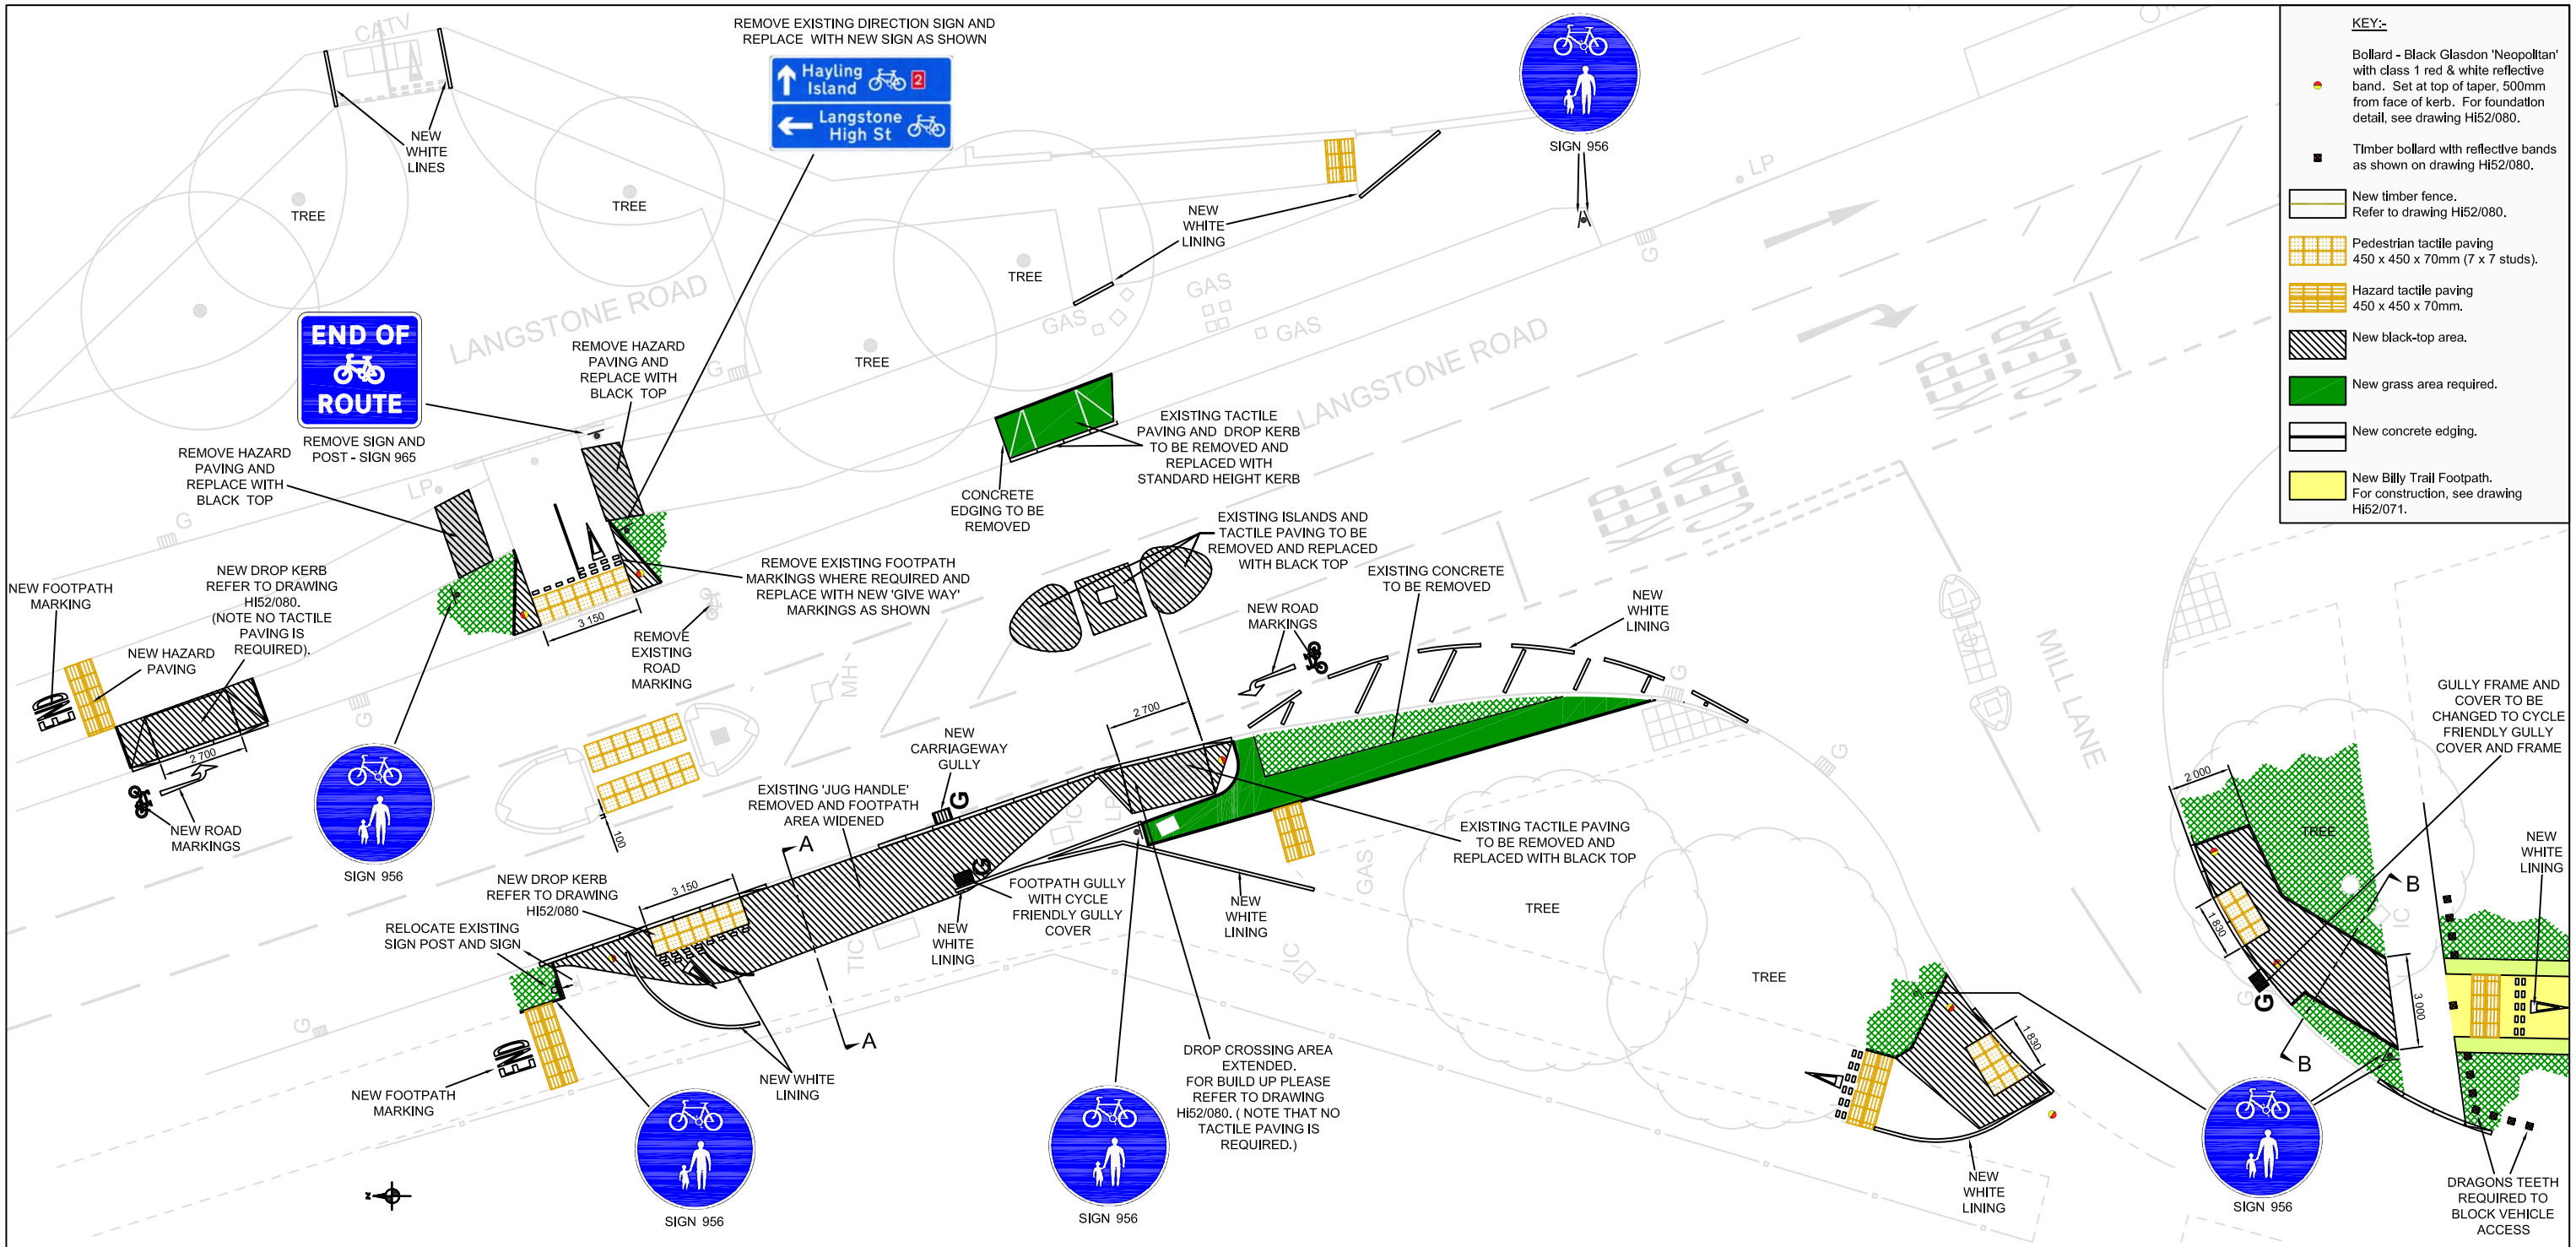

PLAN OF CROSSINGS
NOT TO SCALE

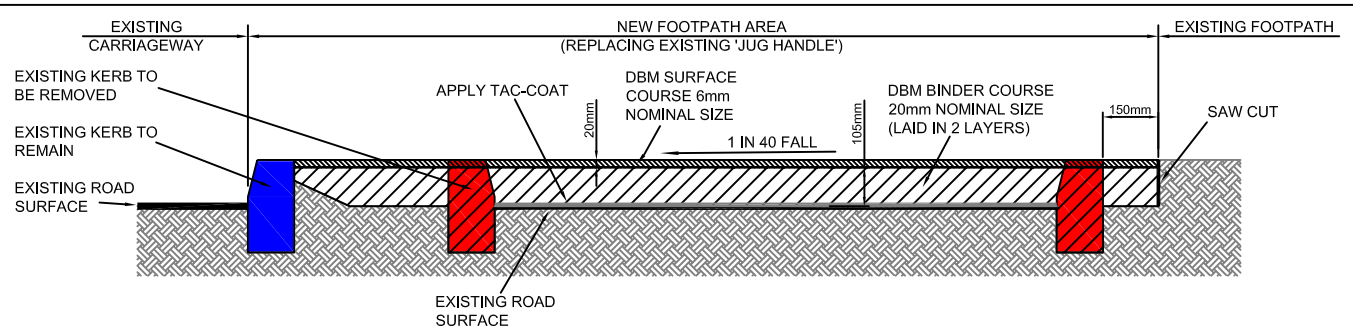

SECTION A - A
NOT TO SCALE

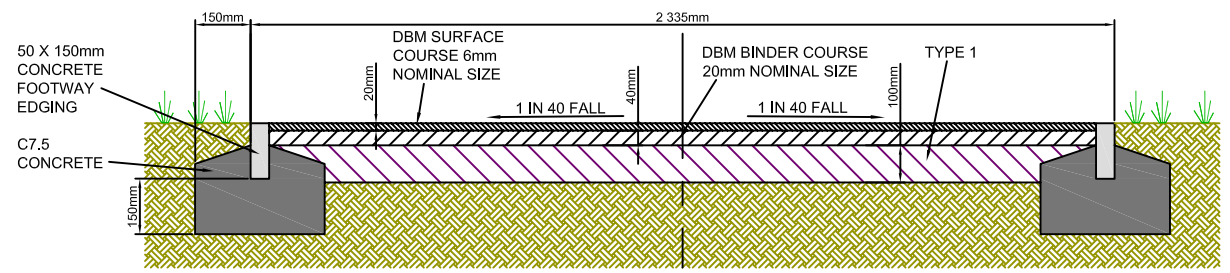

SECTION B - B
NOT TO SCALE

Havant BOROUGH COUNCIL
Civic Offices, Civic Centre Road,
Havant. Hants. PO9 2AX
Telephone: (023) 9247 4174
Email: customer.services@havant.gov.uk
Internet: www.havant.gov.uk

NOTES:-

ALL DIMENSIONS IN MILLIMETRES UNLESS OTHERWISE SPECIFIED.

REV	DESCRIPTION	DATE	INITS

TITLE: LANGSTONE ROAD AND MILL LANE CROSSINGS HAYLING BILLY TRAIL PHASE 4

DRAWN BY: BJR/KK	CHECKED BY:	DRG No.: Hi52/079	
DATE: MAY 2008		DIR NAME: L:\CG\DaTS\TS\ACAD\BillyTrail_ph4\DWG	
SCALE: AS SHOWN @ A1		DAD NAME: Hi52-079-MILL-LANE-CRO'	