
PERMIT

B.O.H. PERMIT

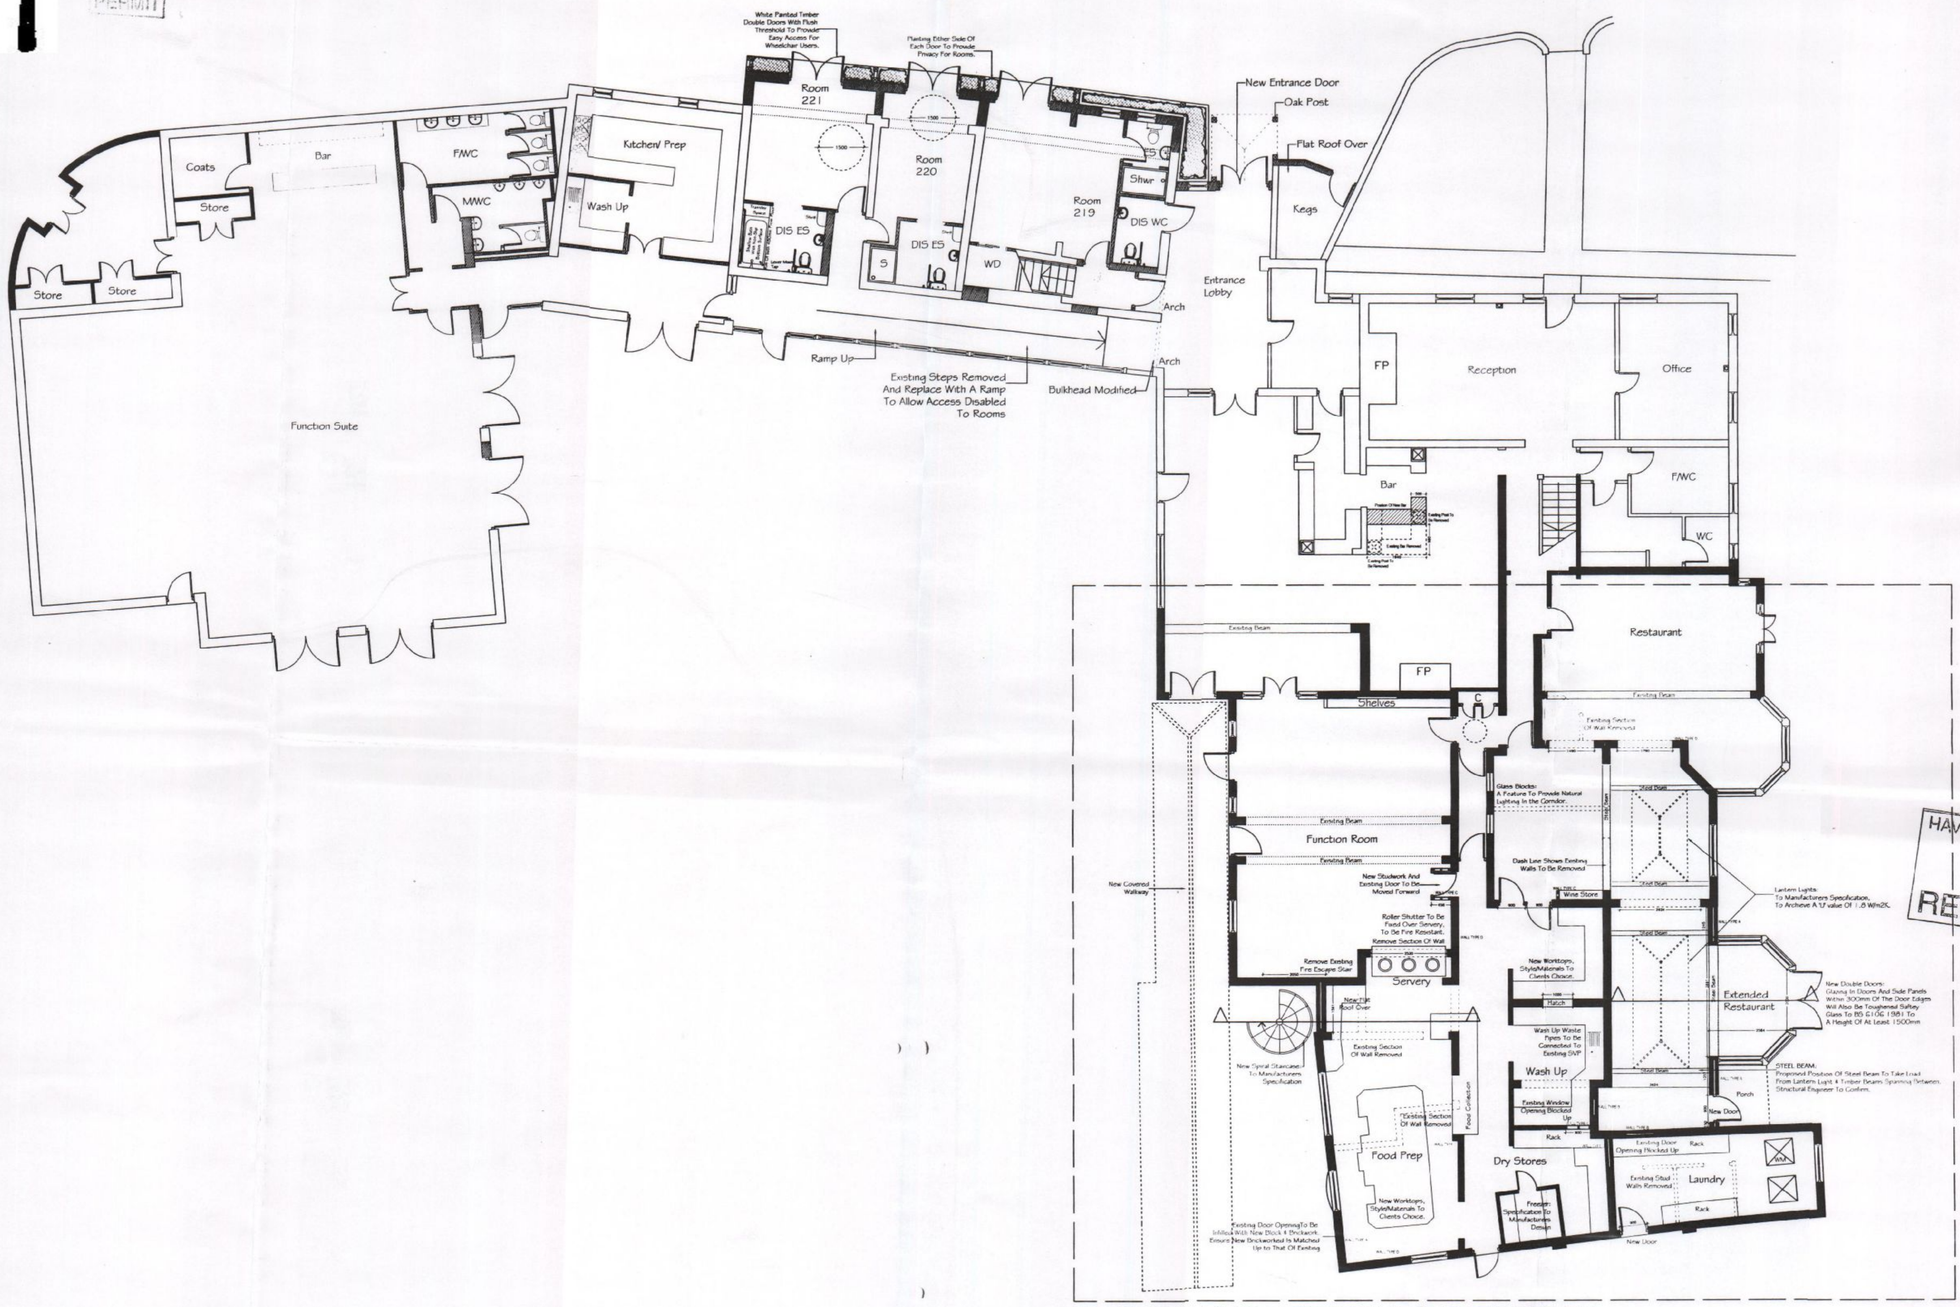

PROPOSED LAYOUT OF RESTAURANT EXTENSION
SCALE @ 1:100

HAVANT BOROUGH COUNCIL
15 SEP 2008
RECEIVED

HAVANT BOROUGH COUNCIL
15 NOV 2011
RECEIVED

C:\Documents and Settings\Graham Ash\Desktop\Chris's Files\JOBS\Newtown House\Newtown House_Regs V2.dwg, 07/08/2008 16:00:45, ISO A1 - 594 x 841 mm. (landscape),
Technician: Chris Aubin

COMMENTS

NOTES:

This drawing is copyright and remains the property of Graham Ash Architects. All dimensions are to be checked on site. Any discrepancies are to be reported to the Architect before work commences. The scheme is subject to town planning and all other necessary consents.

GRAHAM ASH ARCHITECTS

CLIENT:

PROJECT:
Newtown House Hotel
Manor Road
Hayling Island

TITLE:
PROPOSED RESTAURANT EXTENSION FULL PLANS

DESIGNED BY	DATE	DRAWN / DETAILED BY	
GA	02-07-08	CA	
SCALE	PLOTTED	REV	
1:100	07-08-08		

CHECKED BY:
DATE:
SIGNED:

PURPOSE OF ISSUE:
☑ information ☐ approval ☐ tender ☐ construction

DWG. NO.
05:043:25