


PERMIT

LOCATION PLAN 1:1250

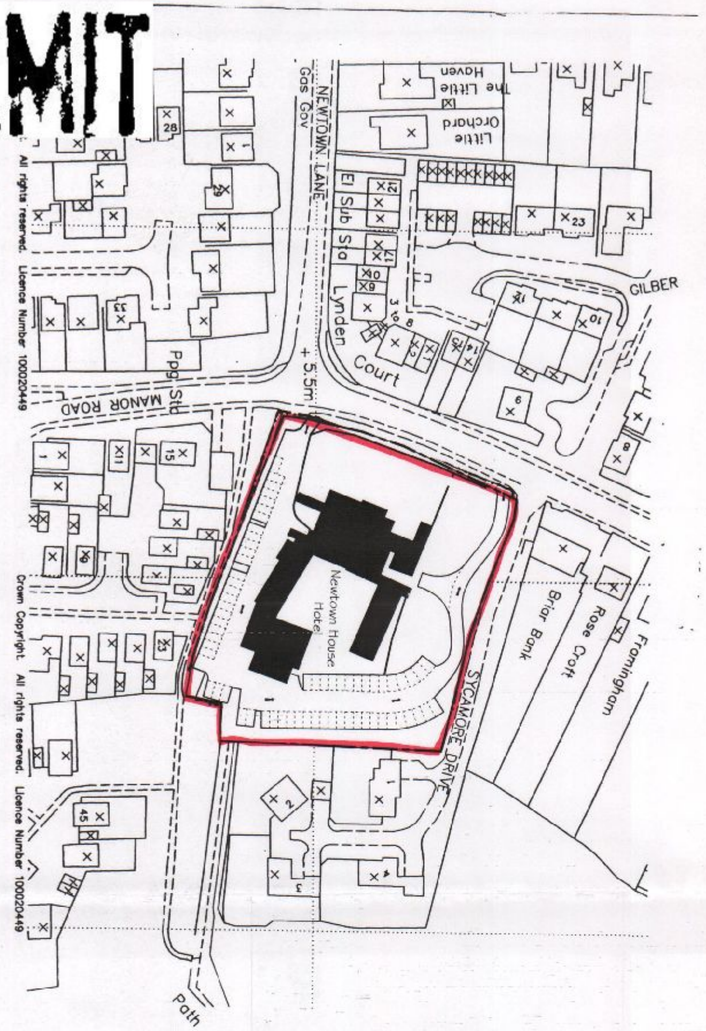

BLOCK PLAN 1:500

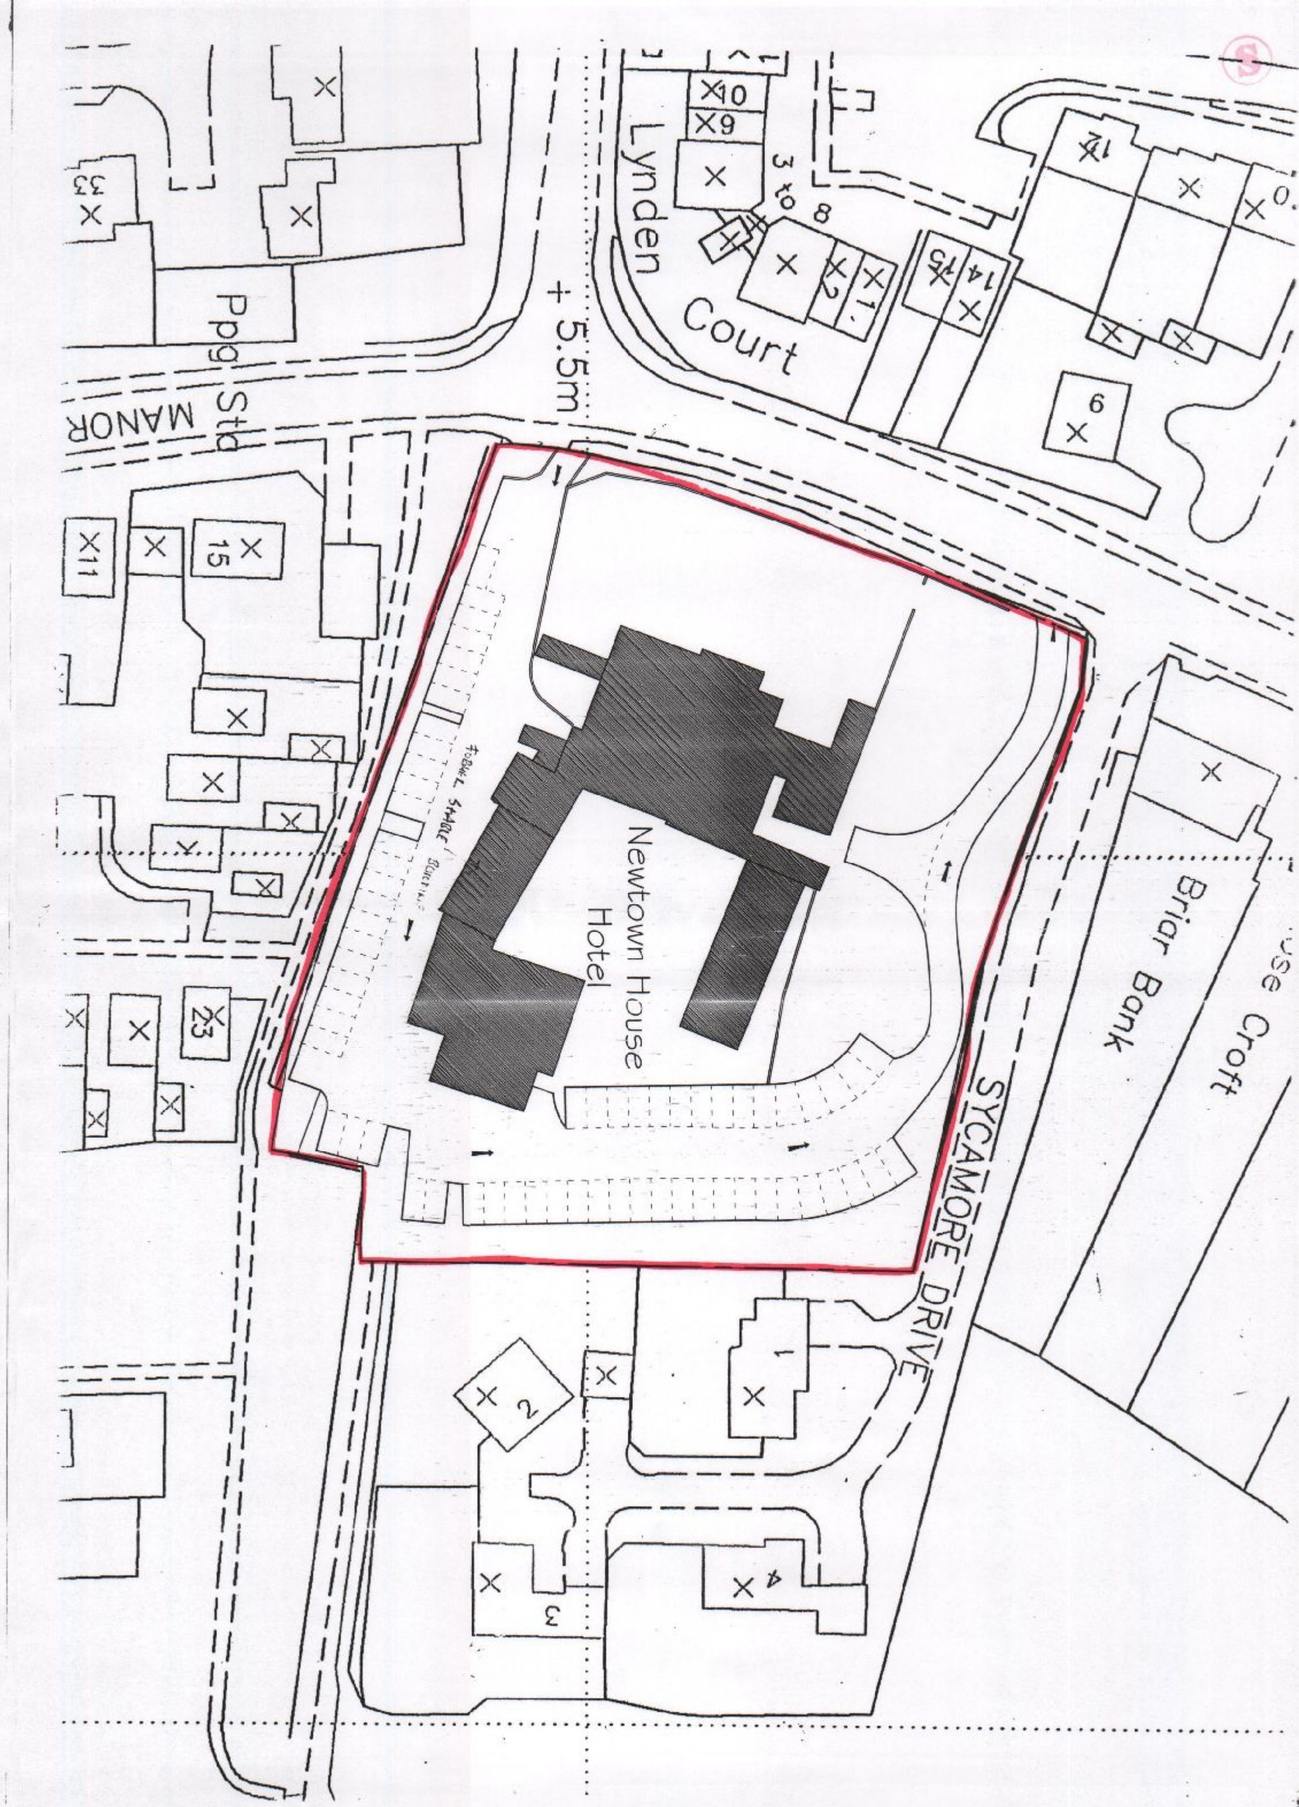

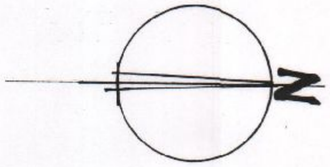

HAVANT BOROUGH COUNCIL
15 NOV 2011
RECEIVED

GRAHAM ASH ARCHITECTS
CHARTERED ARCHITECTS TOWN PLANNING CONSULTANTS
18A MARKET PLACE, ROMSEY, HAMPSHIRE. SO51 8NA
TELEPHONE 01794 518706 FAX 01794 511034
EMAIL ASHPLAN@AOL.COM

PROJECT: NEWTOWN HOUSE HOTEL, MANOR ROAD, HAYLING ISLAND
CLIENT: MR. K. BOOTHROYDE
DRAWING TITLE: BLOCK PLAN, LOCATION PLAN
SCALE: 1:500, 1:1250
DATE: FEB 2009
DRAWN: O.S.
APPROVED:
DRAWING NUMBER: 05 : 043 : 01
REV: A