


34 Hulbert Road

Waterlooville

Hants

P07 7NU

Scale 100:1

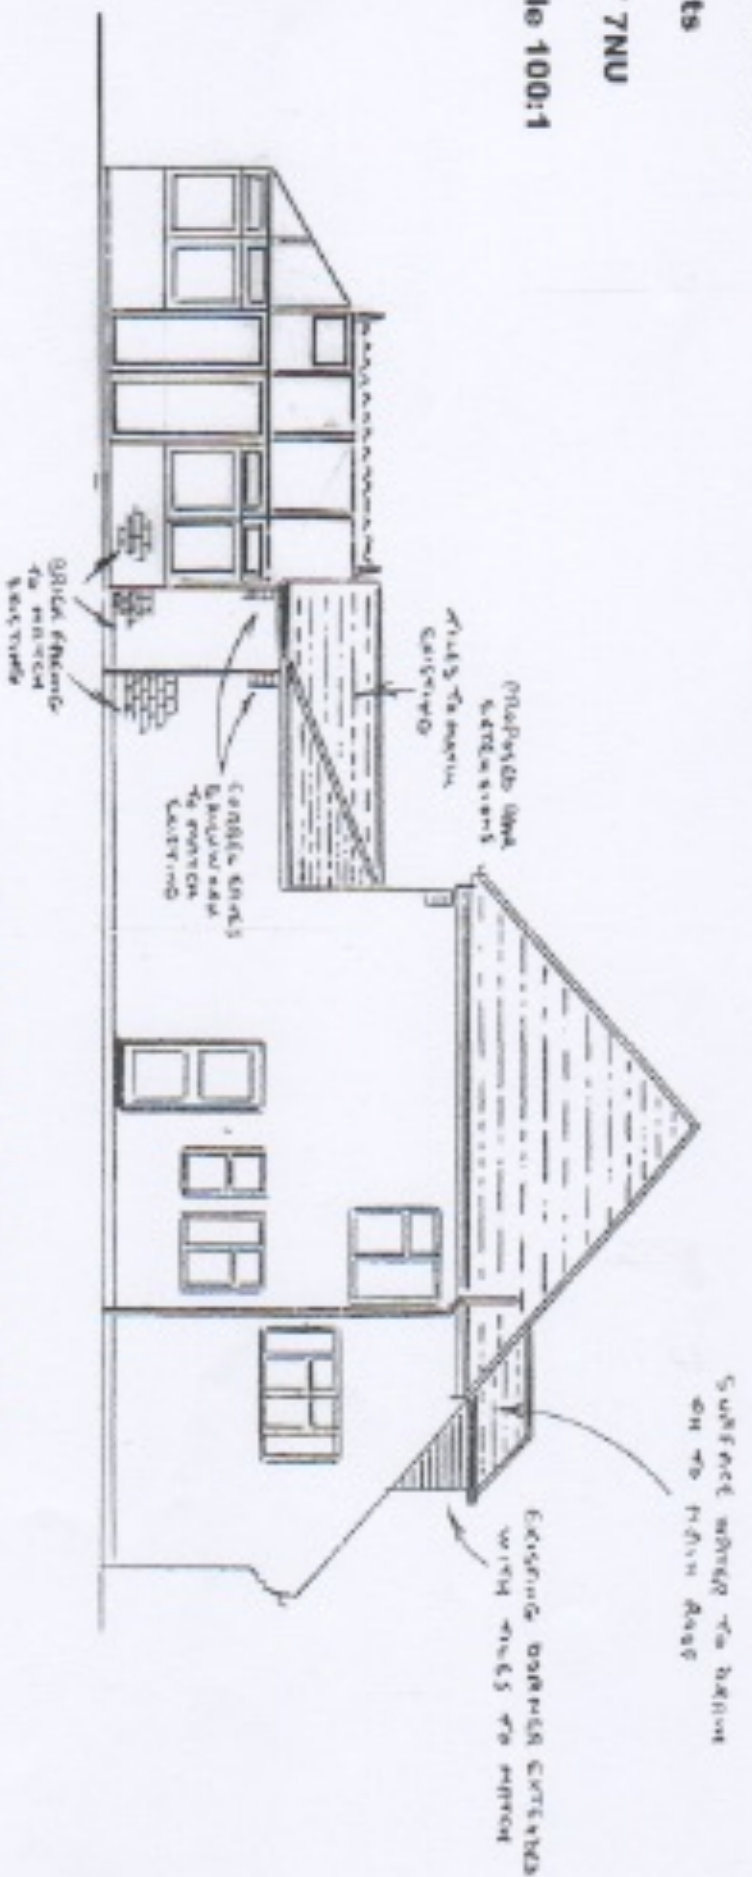

SIDE ELEVATION (EAST)