



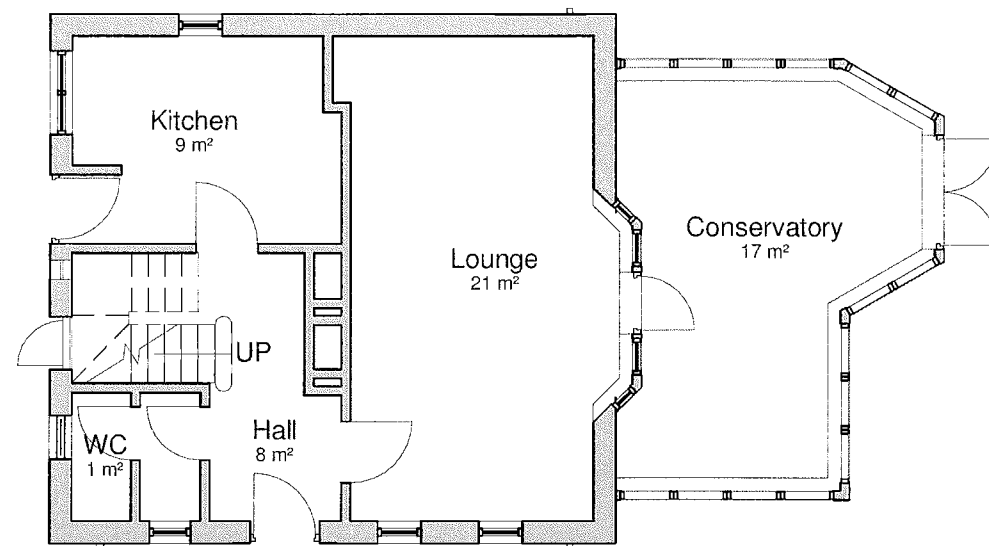



Existing Ground Floor

1 : 100

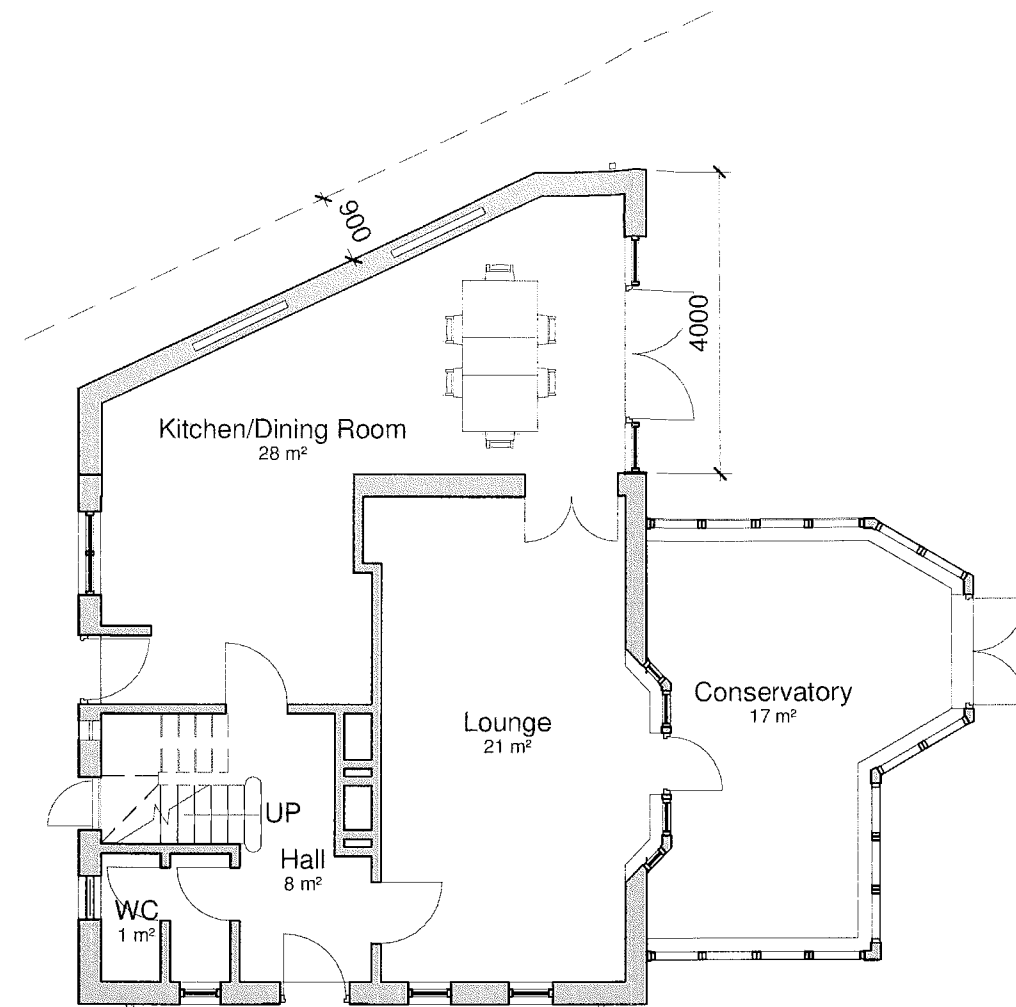

Proposed Ground Floor

1 : 100

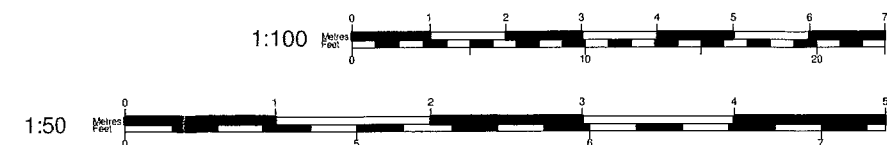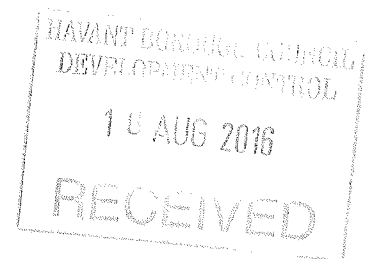

www.yourhomeplans.co.uk



Tel: 0800 6127 664 Your Home Plans

These drawings are for approval purposes. Materials and products should not be ordered based on dimensions of drawings as errors may occur along existing building lines. All measurements and supporting elements are to be checked on site. Any differences to be checked with designer.

Mr & Mrs Dhillon
29 Webb Lane
Hayling Island
Hampshire
PO11 9JE

Ground Floor

Project number 29WEBB-16
Date 4th August 2016
Drawn by JG
Checked by Checker

A103 REVA

Scale 1 : 100