


HAVANT DISTRICT COUNCIL  
08 JAN 2013  
RECEIVED

2 -

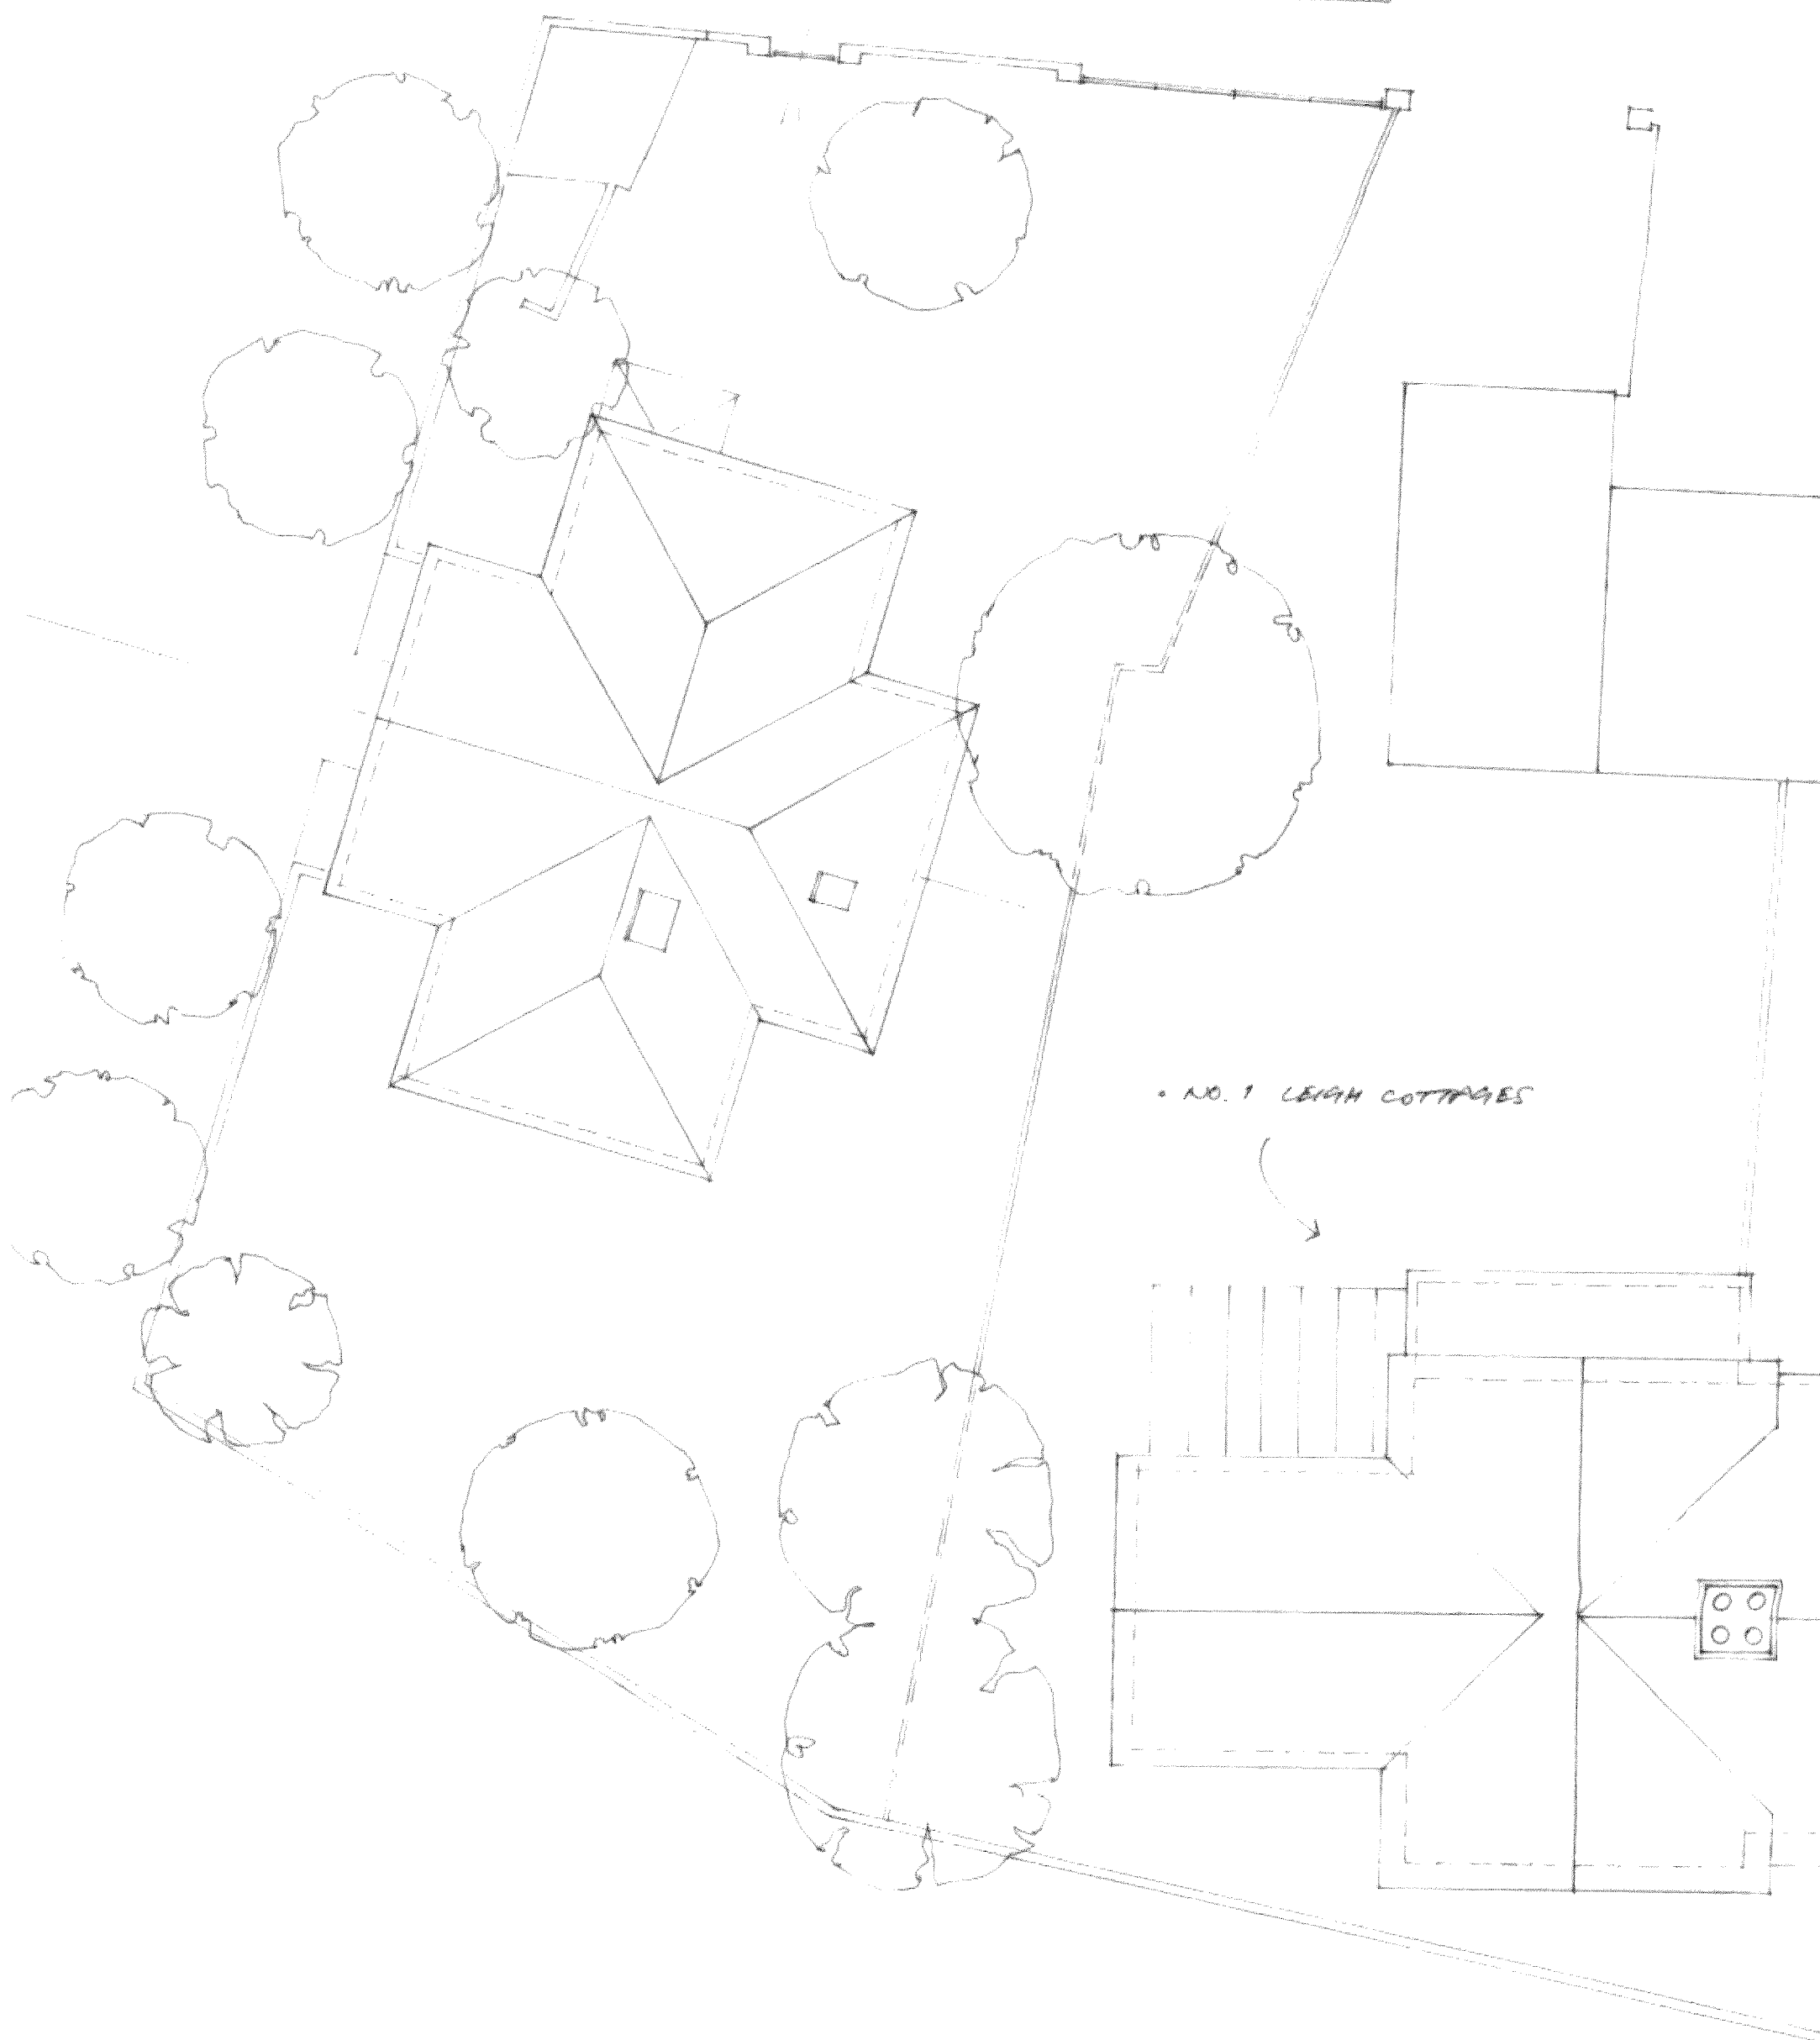

HOUSE ADJACENT TO  
NO. 1 LEIGH COTTAGES, HAVANT

PROPOSALS:  
ROOF PLAN

1:100  
JAN '12

DEFT. NO.  
2169/05A

©ANTHONY PERRO  
ARCHITECT, 2011

BOUNDARY HAS CHANGED - ROOF PLAN ONLY