



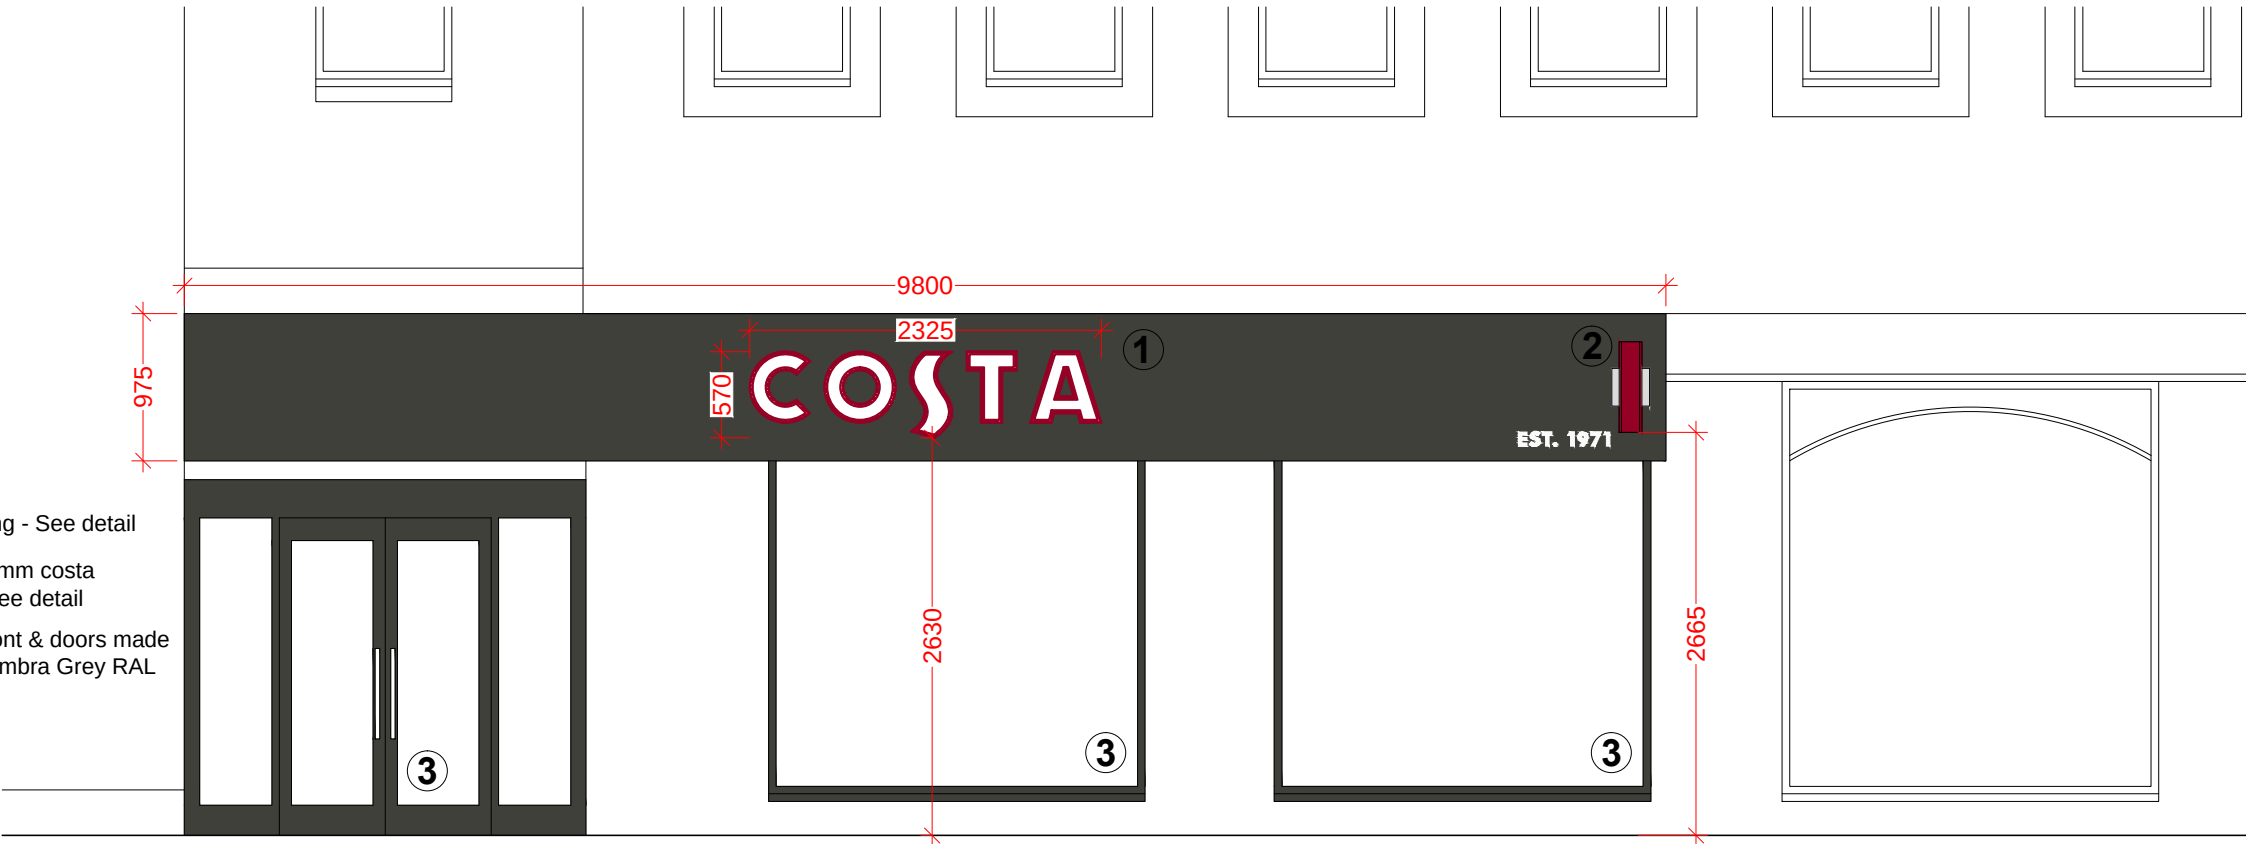


ELEVATION @ 1:50

Internally illuminated double sided projecting sign comprising of an aluminium carcass with opal polycarbonate face panels c/w face applied vinyls. COSTA lettering to be weeded out & left clear, both sides of sign to be illuminated via LED's mounted to a 3mm thick clear acrylic carrier within.
Sign to be fixed to curved stone corner fascia via a box section brushed s/s arm, and fixed to a 3mm steel plate, which is to be cloaked with s/s folded tray to hide fixings.

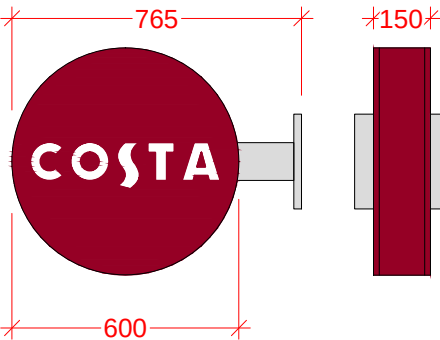

PROJECTING SIGN @1:20

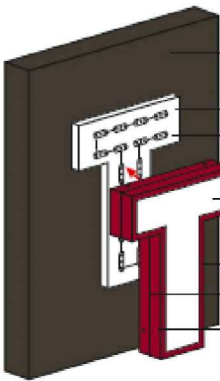

FASCIA DETAIL @ 1:20

SCALE 1:50

