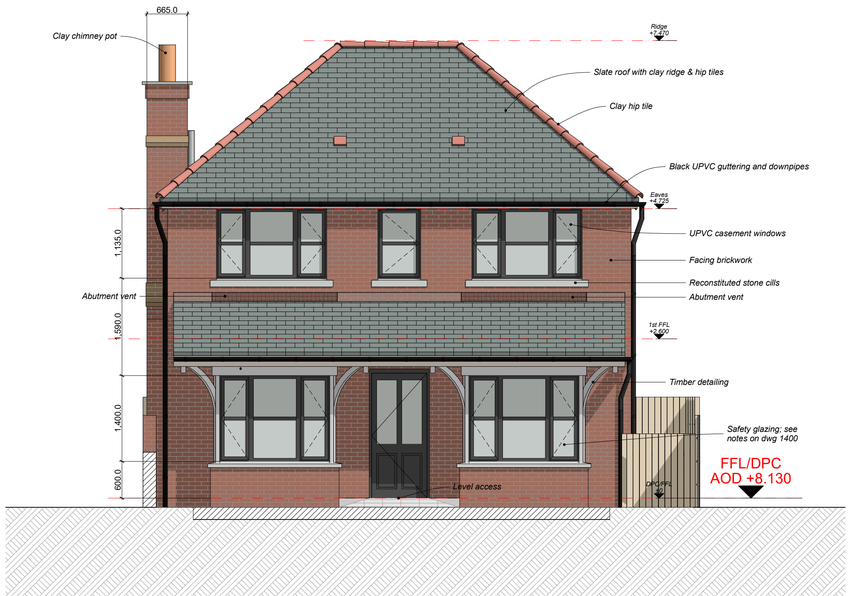

South Elevation 1:50

West Elevation 1:50

North Elevation 1:50

NB Window Colour:
Window frames and doors to be in Anthacite grey

East Elevation 1:50

N

0 100mm @A1

revisions & notes:

A	23.06.16	HB	Submitted to Havant Borough Council
B	13.07.16	HB	Submitted to HBC & structural engineer for comment
C	07.09.16	SAB	Submitted to HBC for Minor amendment

project: Mr A Howe
New Build Dwelling
1e St James Road
Emsworth

drawing name: Elevations

status: BUILDING REGS

date: June 2016
scale: 1:50
drawn: HB

pwparchitects
61 South Street, Havant, Hampshire PO9 1BZ
t: 023 9248 2494 f: 023 9248 1152
e: design@pwp-architects.com w: www.pwp-architects.com

Project No. **5342** drawing No. 1300 rev C

Note: All dimensions to be checked on site by the contractor before fabrication and erection. Figured dimensions to be taken in preference to scaled dimensions. This drawing is the copyright of the architects and must not be reproduced or used without their express consent, except for the purposes of a planning application. Electronic issue of this drawing to be confirmed by paper hard copy only.