

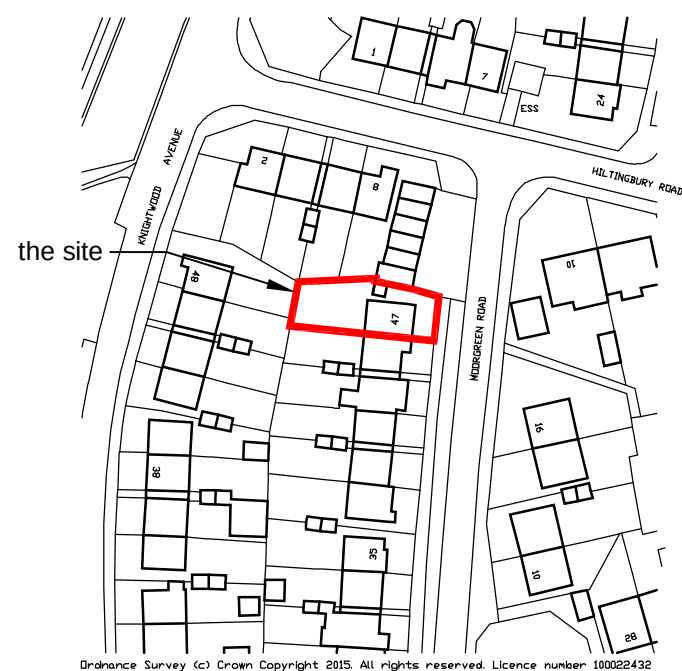


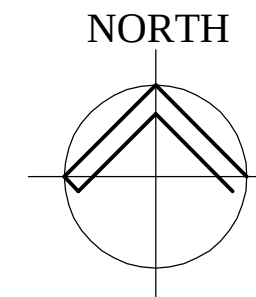

LOCATION PLAN
SCALE 1:1250

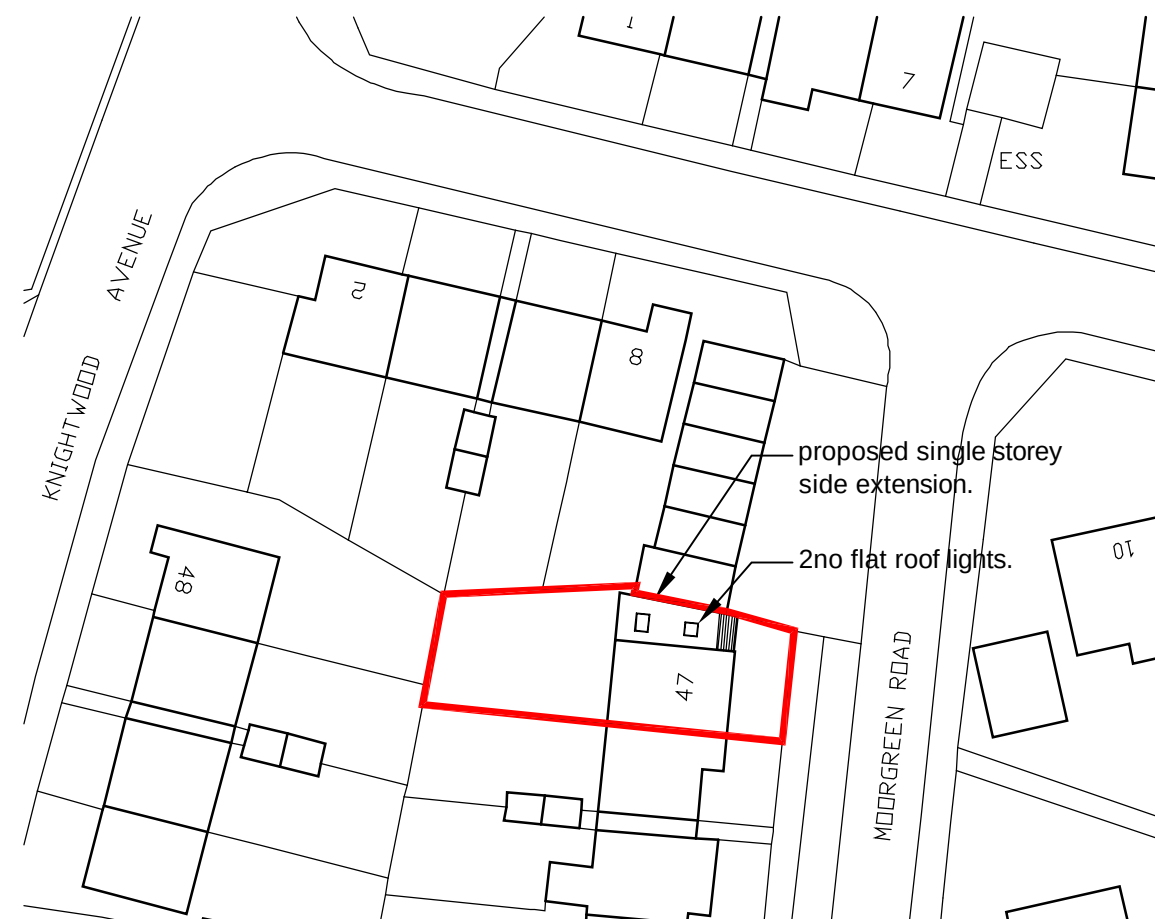

BLOCK PLAN
SCALE 1:500

Note:
Do not Scale from this Drawing (except for planning approval).
All dimensions are in millimetres and to be checked on site.
All Dimensions relating to subcontractors or suppliers work
must be checked and agreed between the main contractor and
the sub-contractors and suppliers.

DRAWING TITLE

PLANNING APPLICATION -
LOCATION AND BLOCK PLAN

CLIENT

Mr S Clarke, 47 Moorgreen Road, West Leigh, Havant, Hants, PO9 5RZ.

DATE
Aug 2015

DRN.
gp

CHK.
-

SCALE
1:1250 @ A3

Drawing Ref
15090 PL302

Rev
-

Gavin Page BA(hons)
tel. 07747 011252
email. gavin.page77@gmail.com

grp architectural design