


PROPOSED SIDE ADDITION TO FORM ENSUITE.
45, FATHOMS REACH, HAYLING ISLAND, HANTS.
FOR L. BABB.

473

NEW SINGLE STACK PLUMBING TO BS 5572 USE 75MM DEEP SEAL TRAPS, SVP TO TERMINATE WITH A DURGO UNIT ABOVE THE LEVEL OF THE INLET OF THE HIGHEST FITTING. PROVIDE A RODDING ACCESS POINT AT THE BASE OF THE STACK

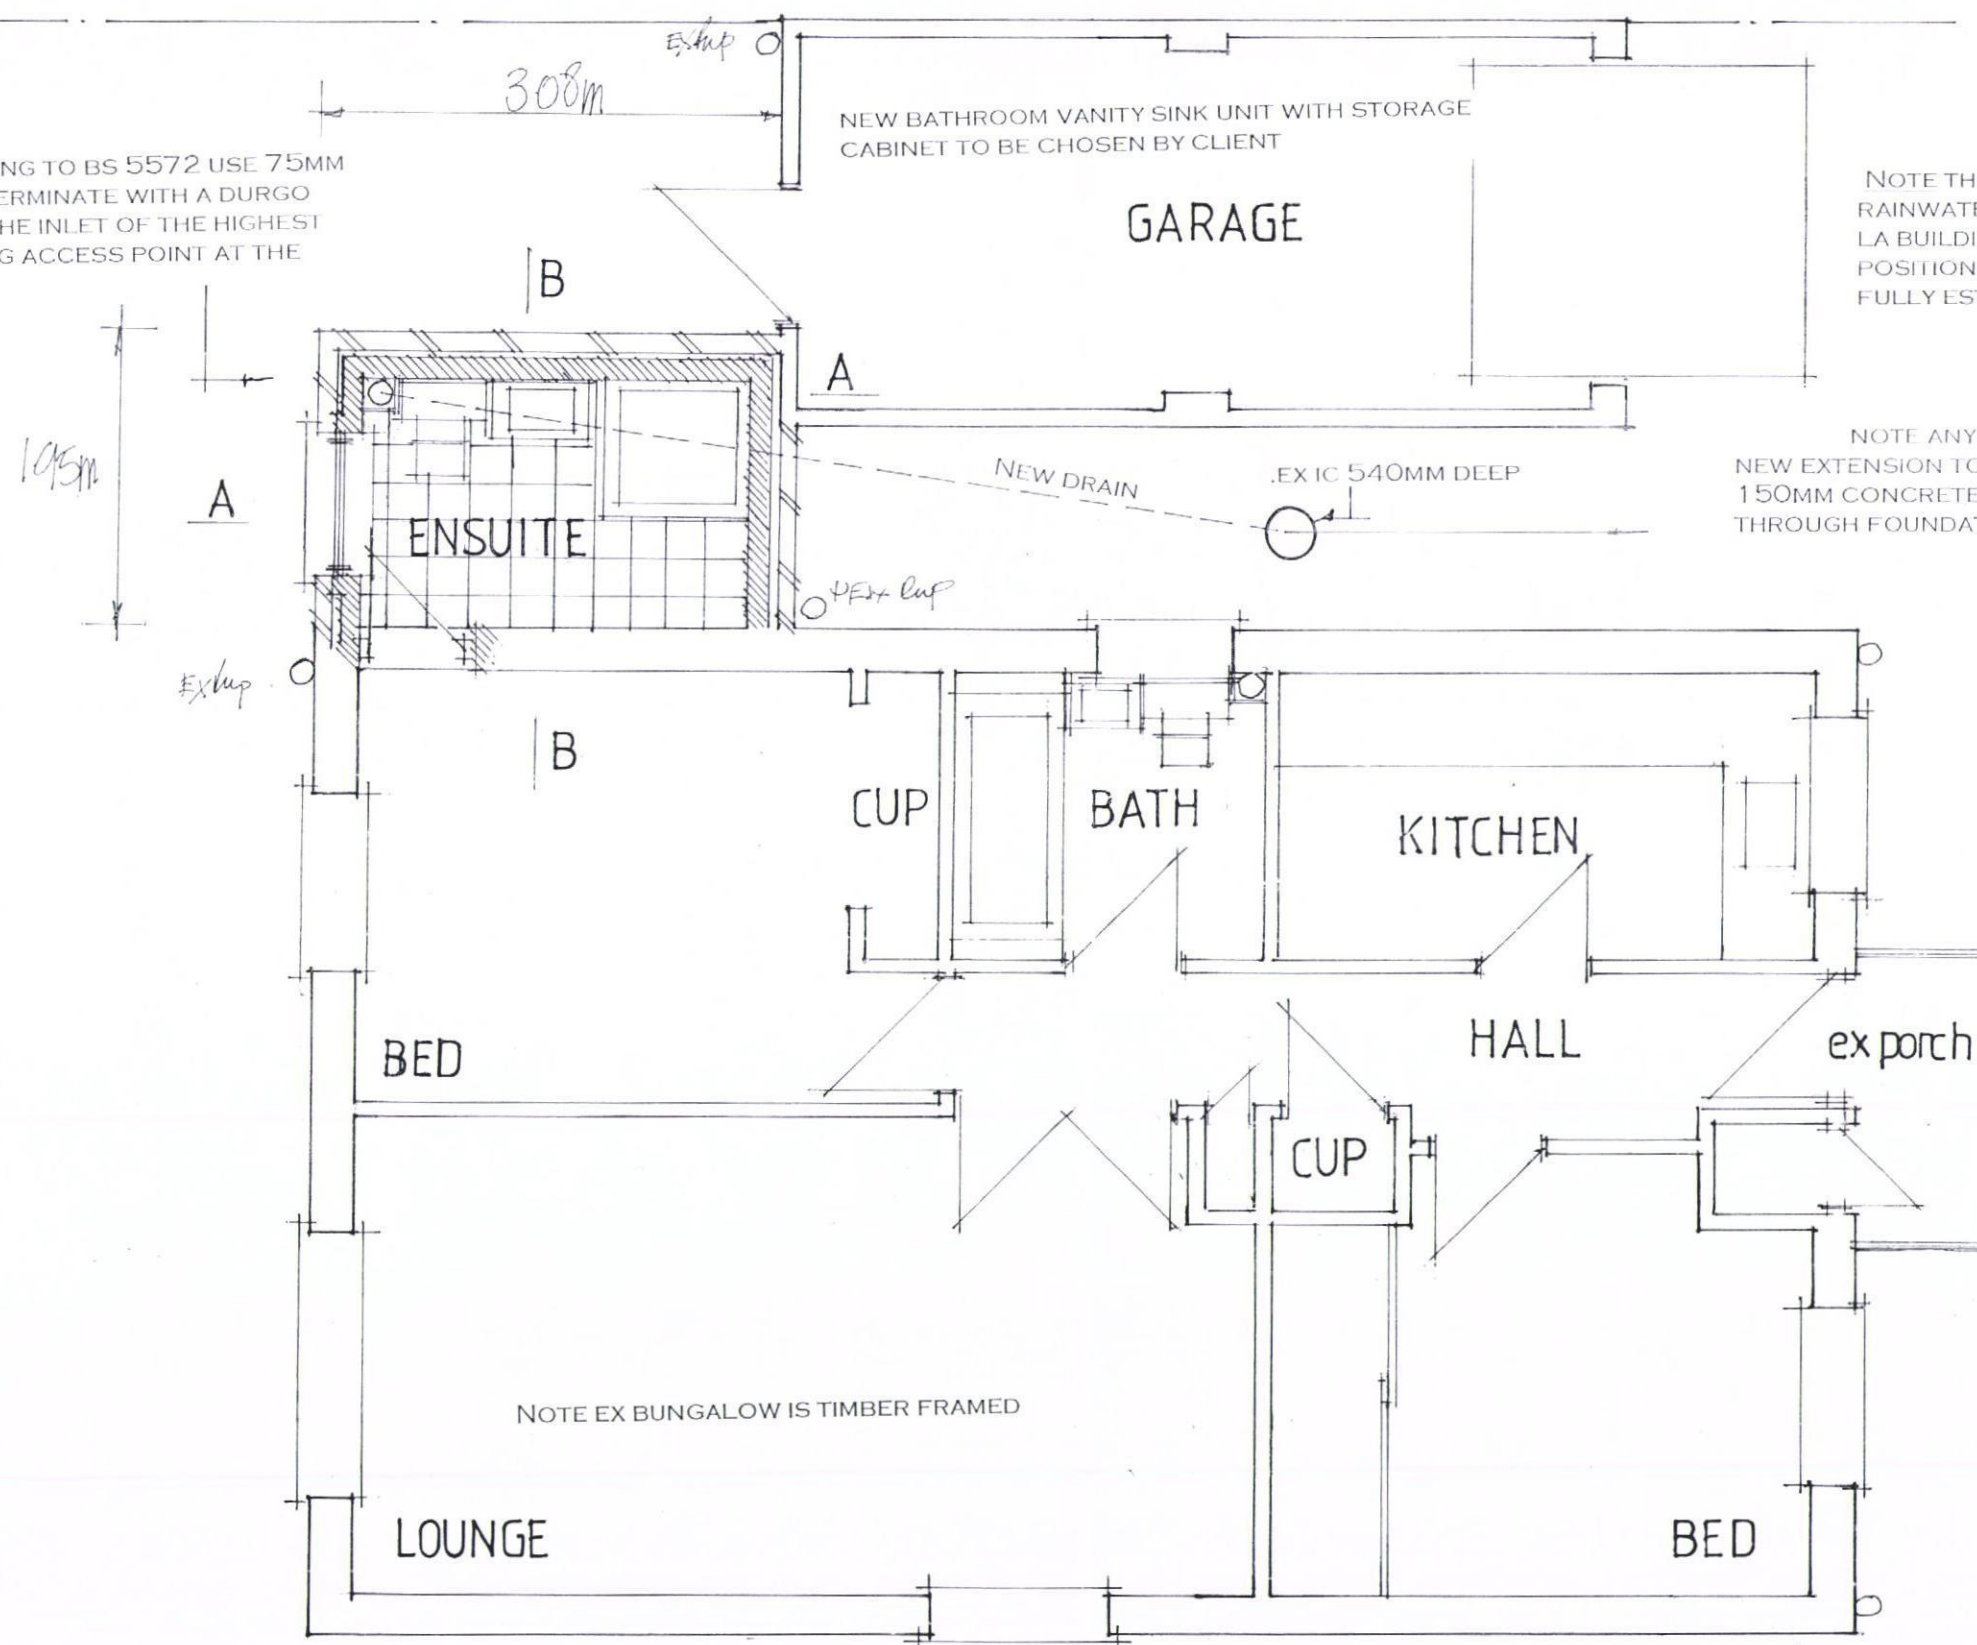

NEW BATHROOM VANITY SINK UNIT WITH STORAGE CABINET TO BE CHOSEN BY CLIENT

GARAGE

NOTE THE NEW DRAIN REQUIRED TO PICK UP THE NEW RAINWATER DOWN PIPE IS TO BE AGREED ON SITE WITH LA BUILDING CONTROL WHEN WORKS START AND THE POSITION OF EXISTING RAINWATER DRAINS HAS BEEN FULLY ESTABLISHED

NOTE ANY EXISTING DRAINS FOUND UNDER THE NEW EXTENSION TO BE EXPOSED AND ENCASED IN 150MM CONCRETE AND PROTECTED WITH LINTELS THROUGH FOUNDATIONS.



DATE SEPT 15
SCALE 1:50

PROPOSED LAYOUT

PETER J. WALKER MRICS
CHARTERED SURVEYOR
182 SEAFRONT, HAYLING ISLAND, HANTS
PO11 9 AN

TEL: 02392467571