



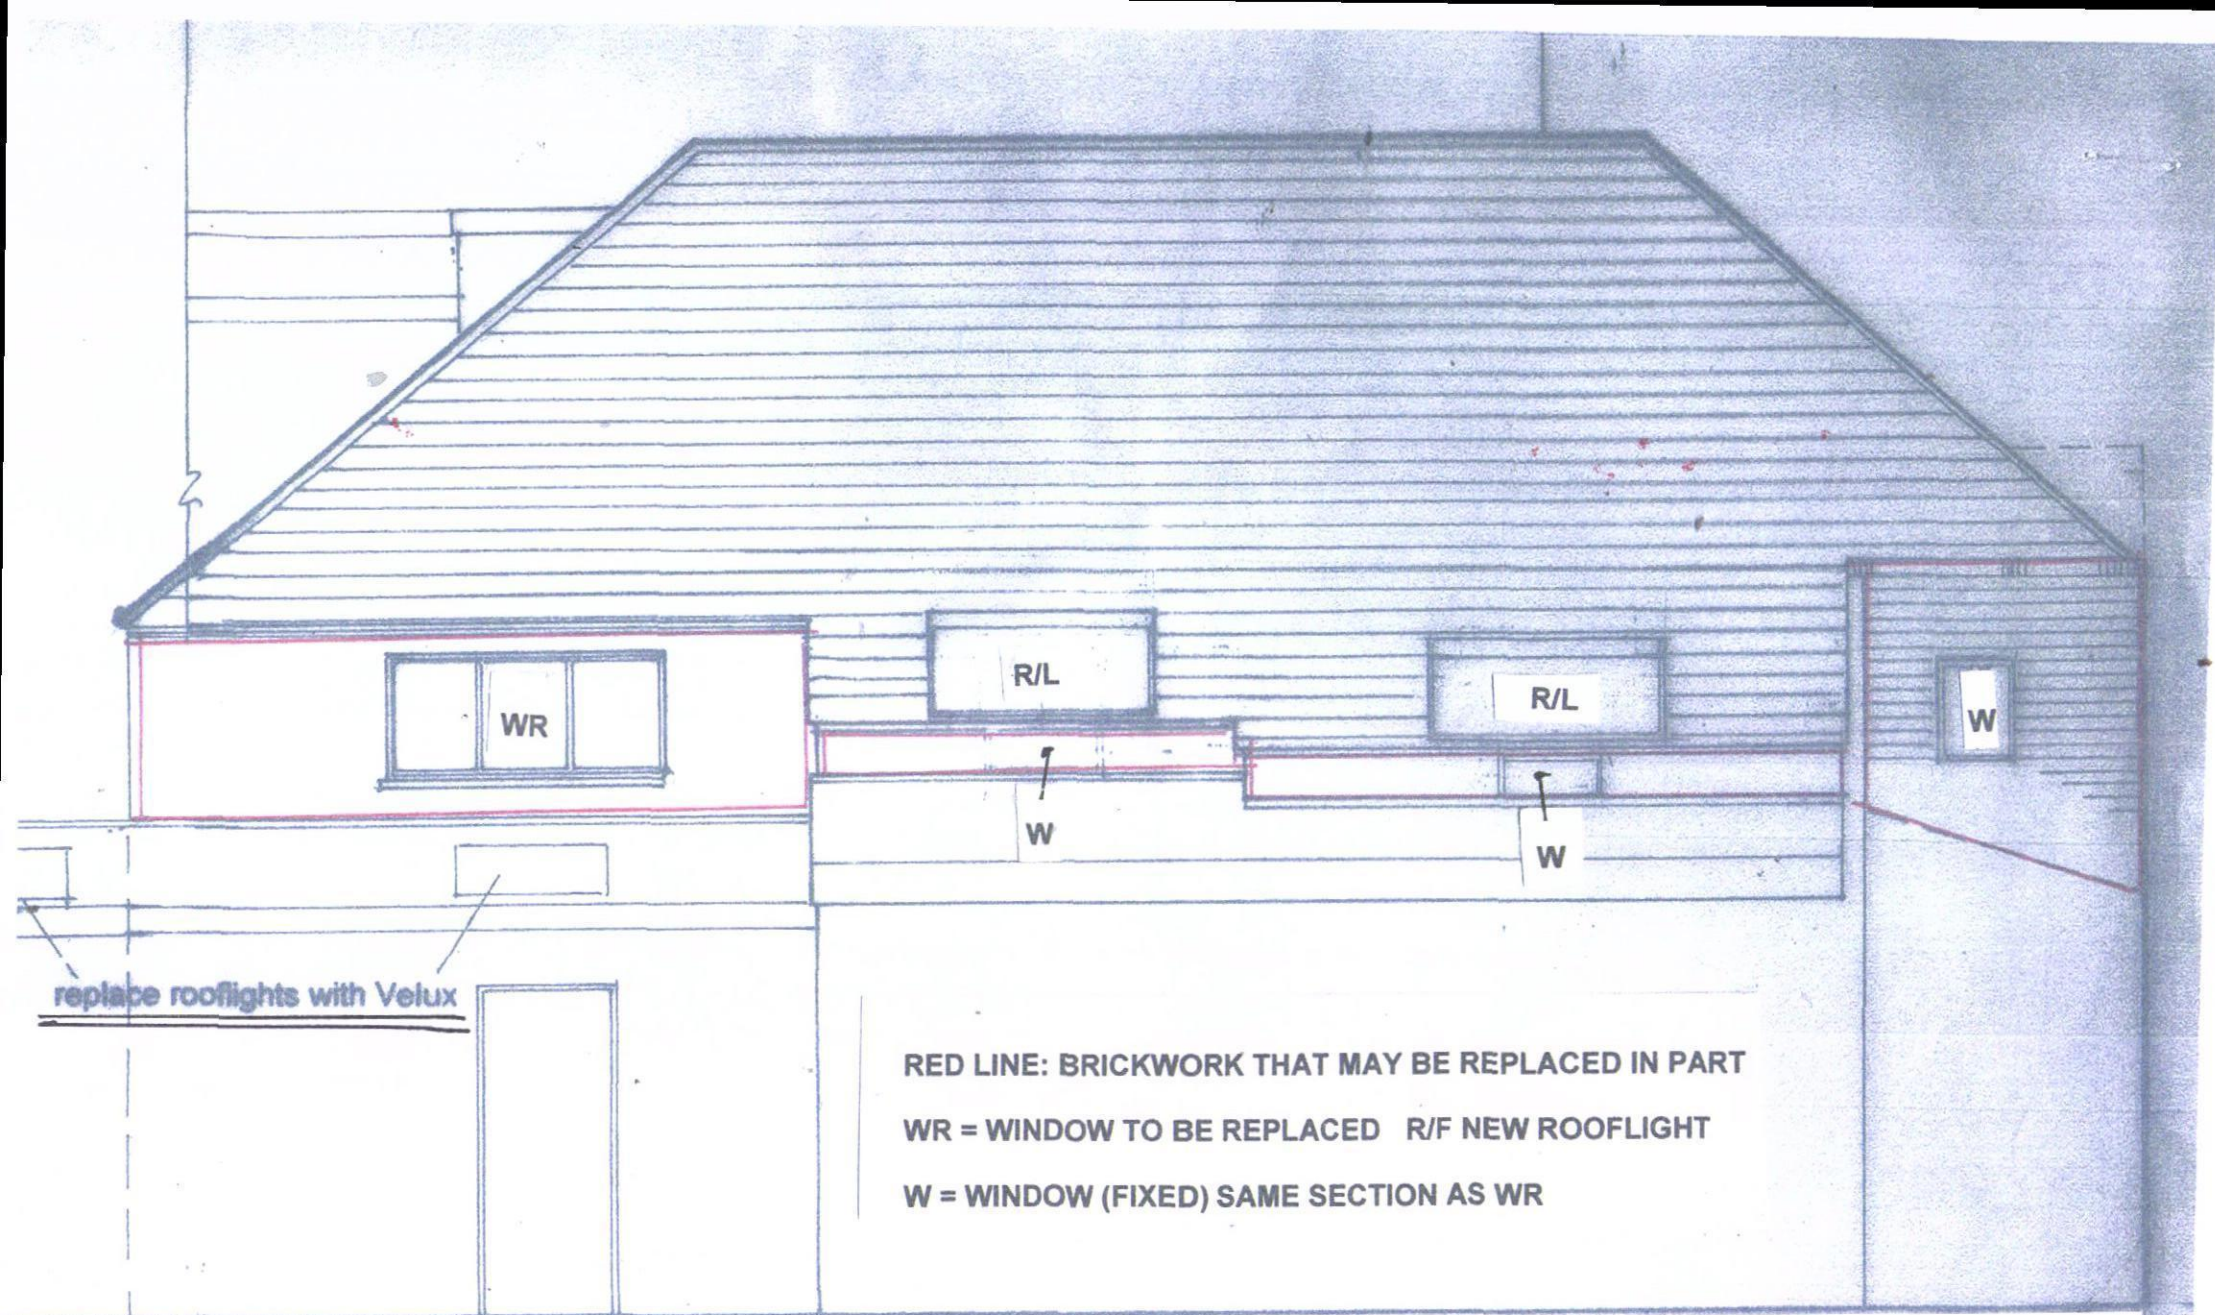

SOUTH

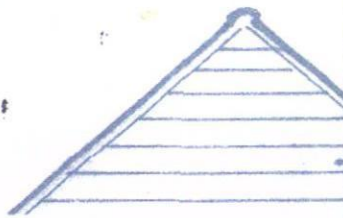

57 HIGH STREET, EMSWORTH DRG: 14/276/22

SOUTH ELEVATION: WINDOWS, BRICKWORK & ROOFLIGHTS

6 June 2015: 1:50: JG