




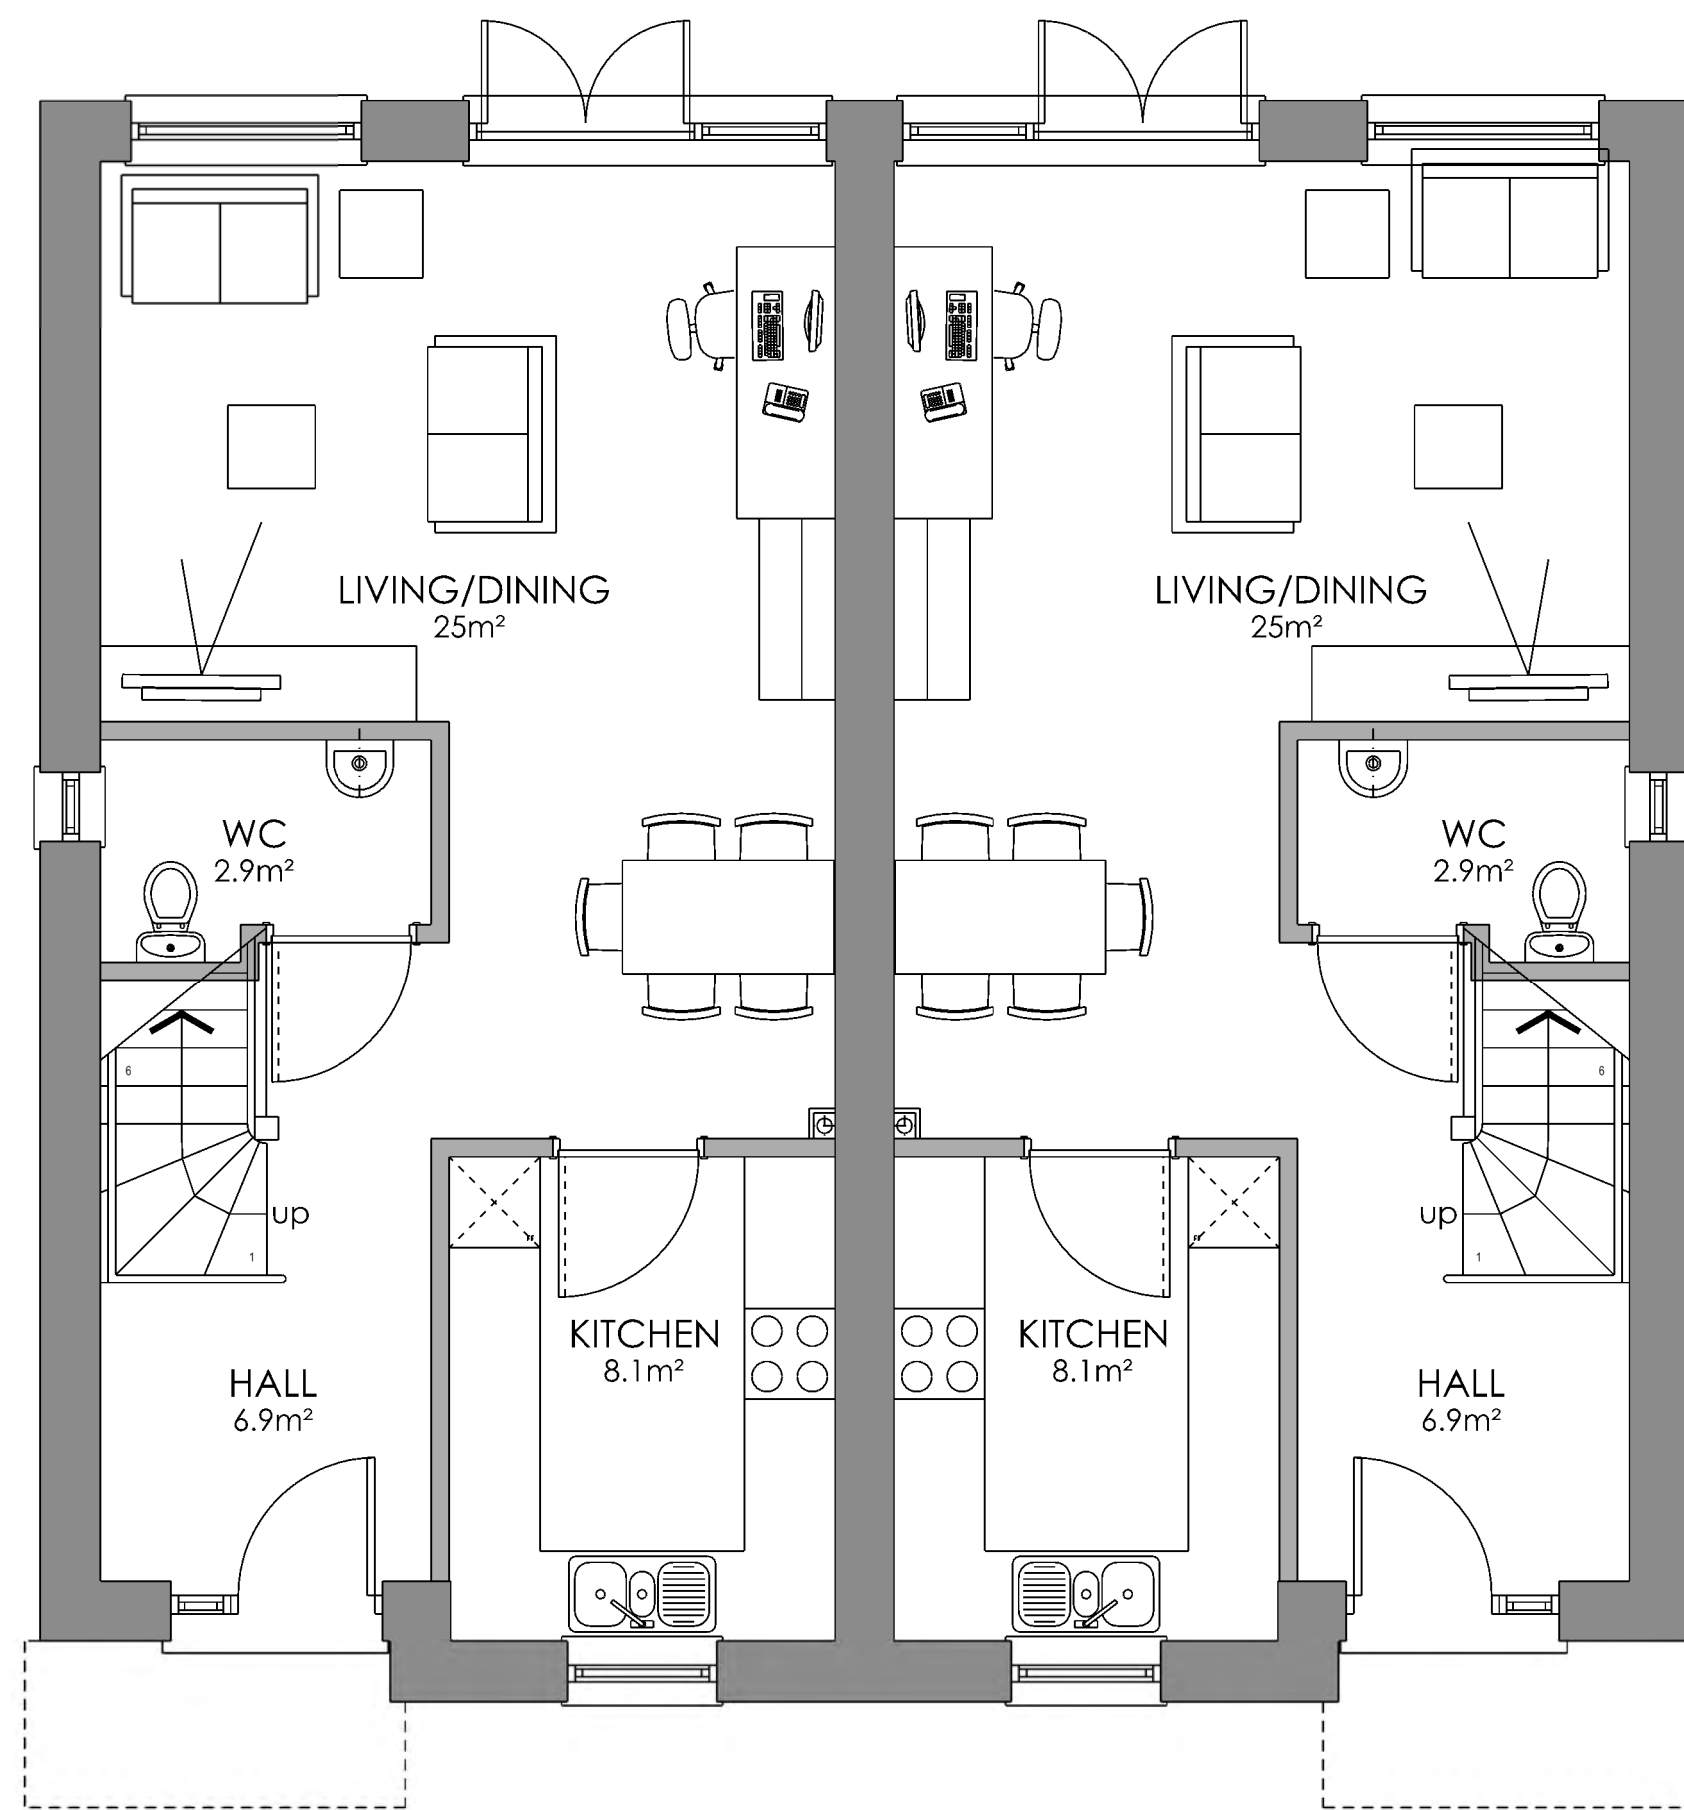

H1 - GROUND FLOOR

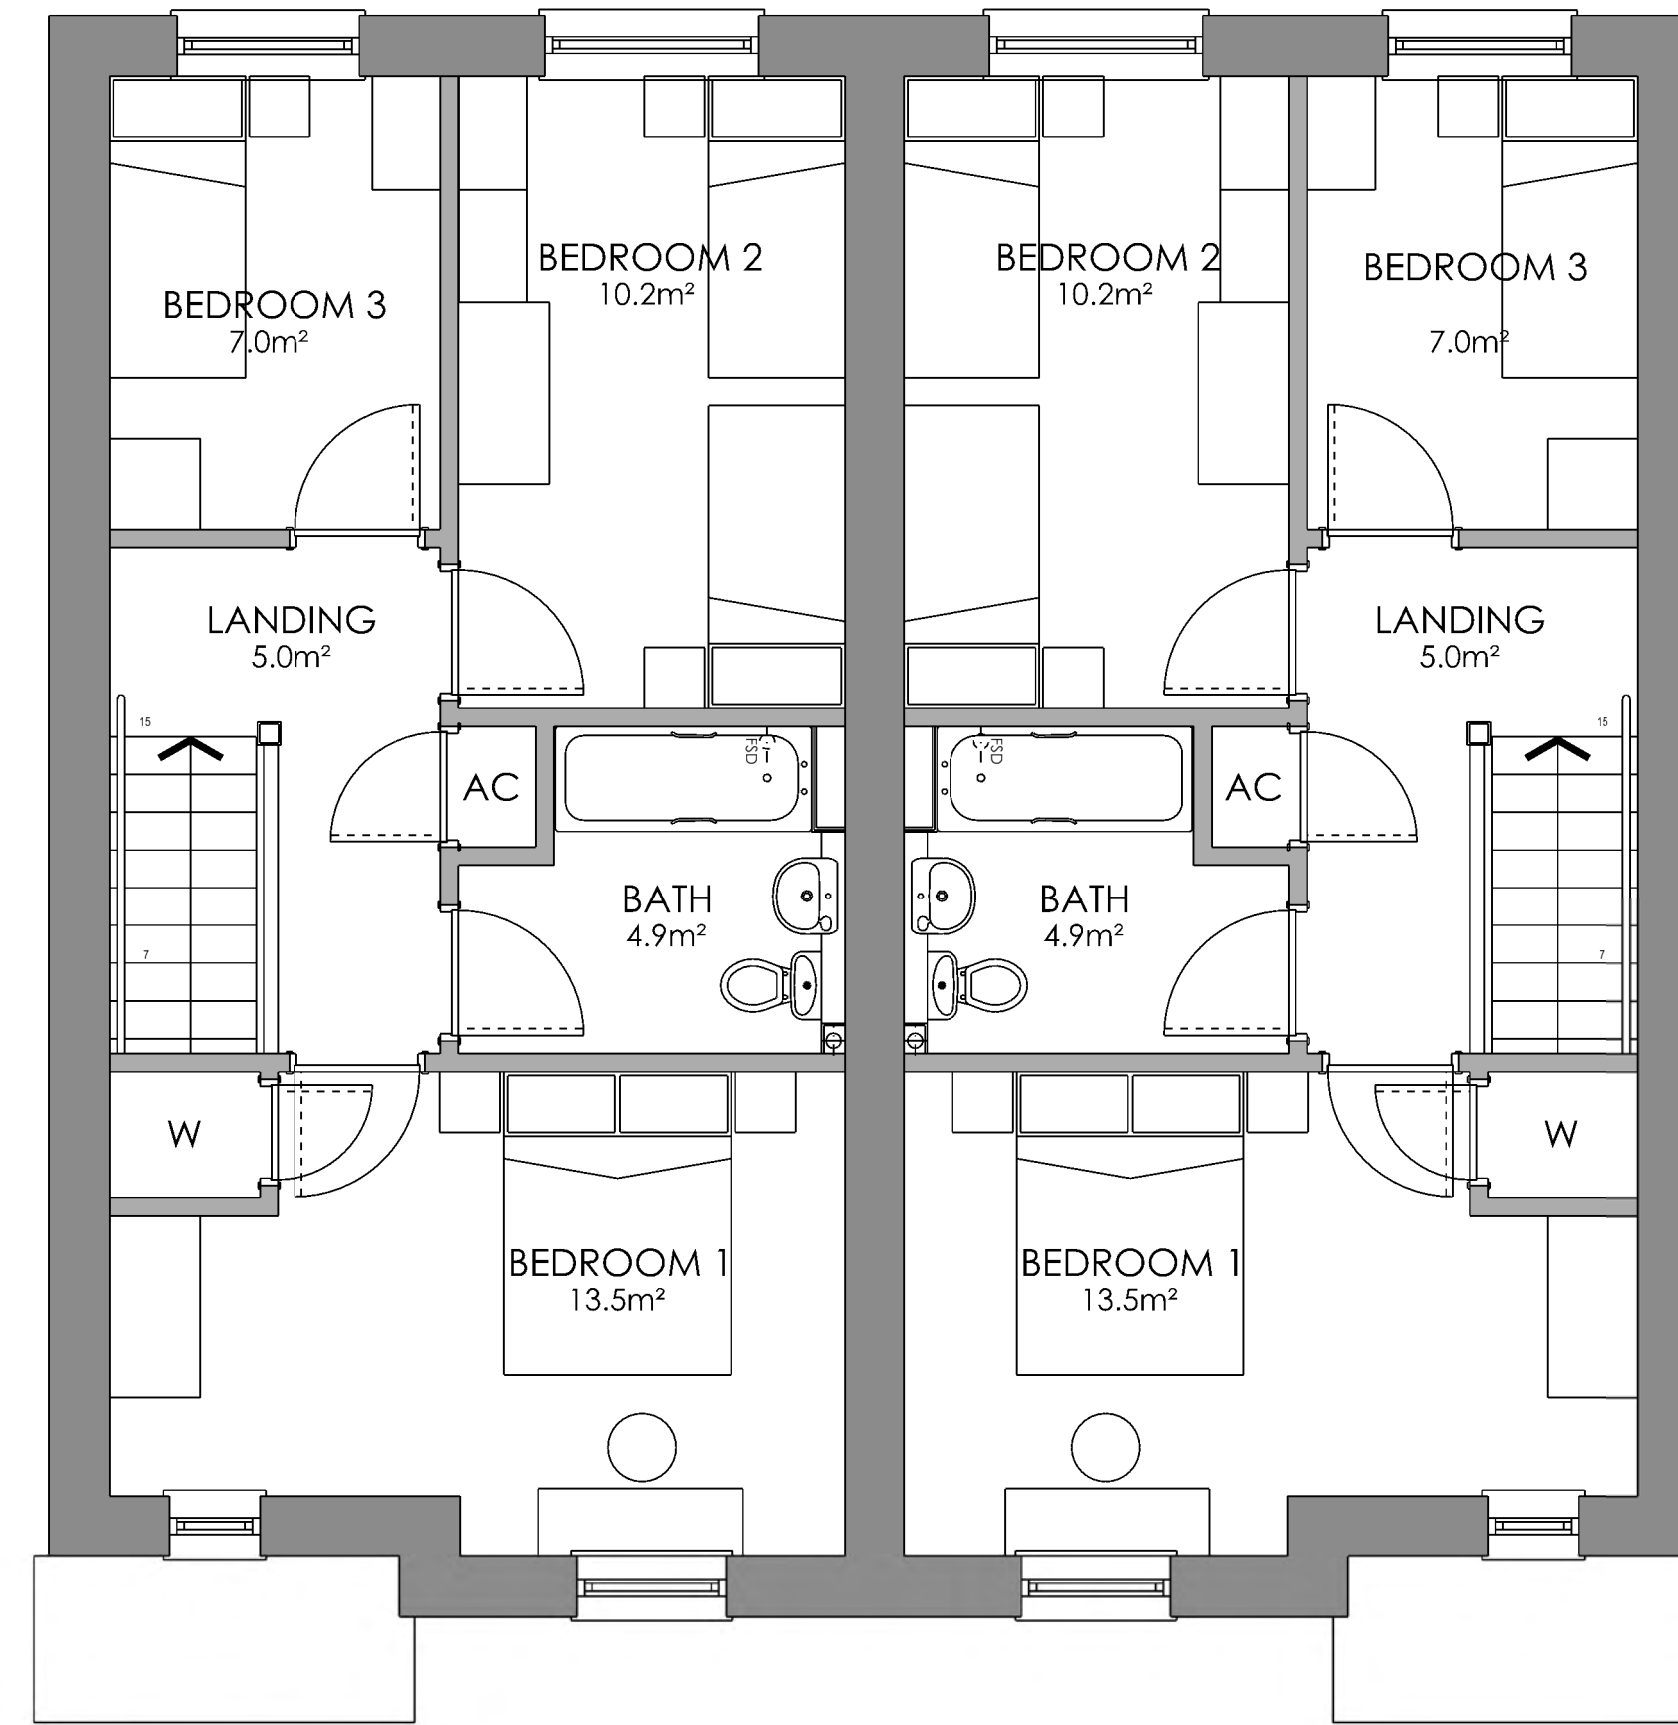

H1 - FIRST FLOOR

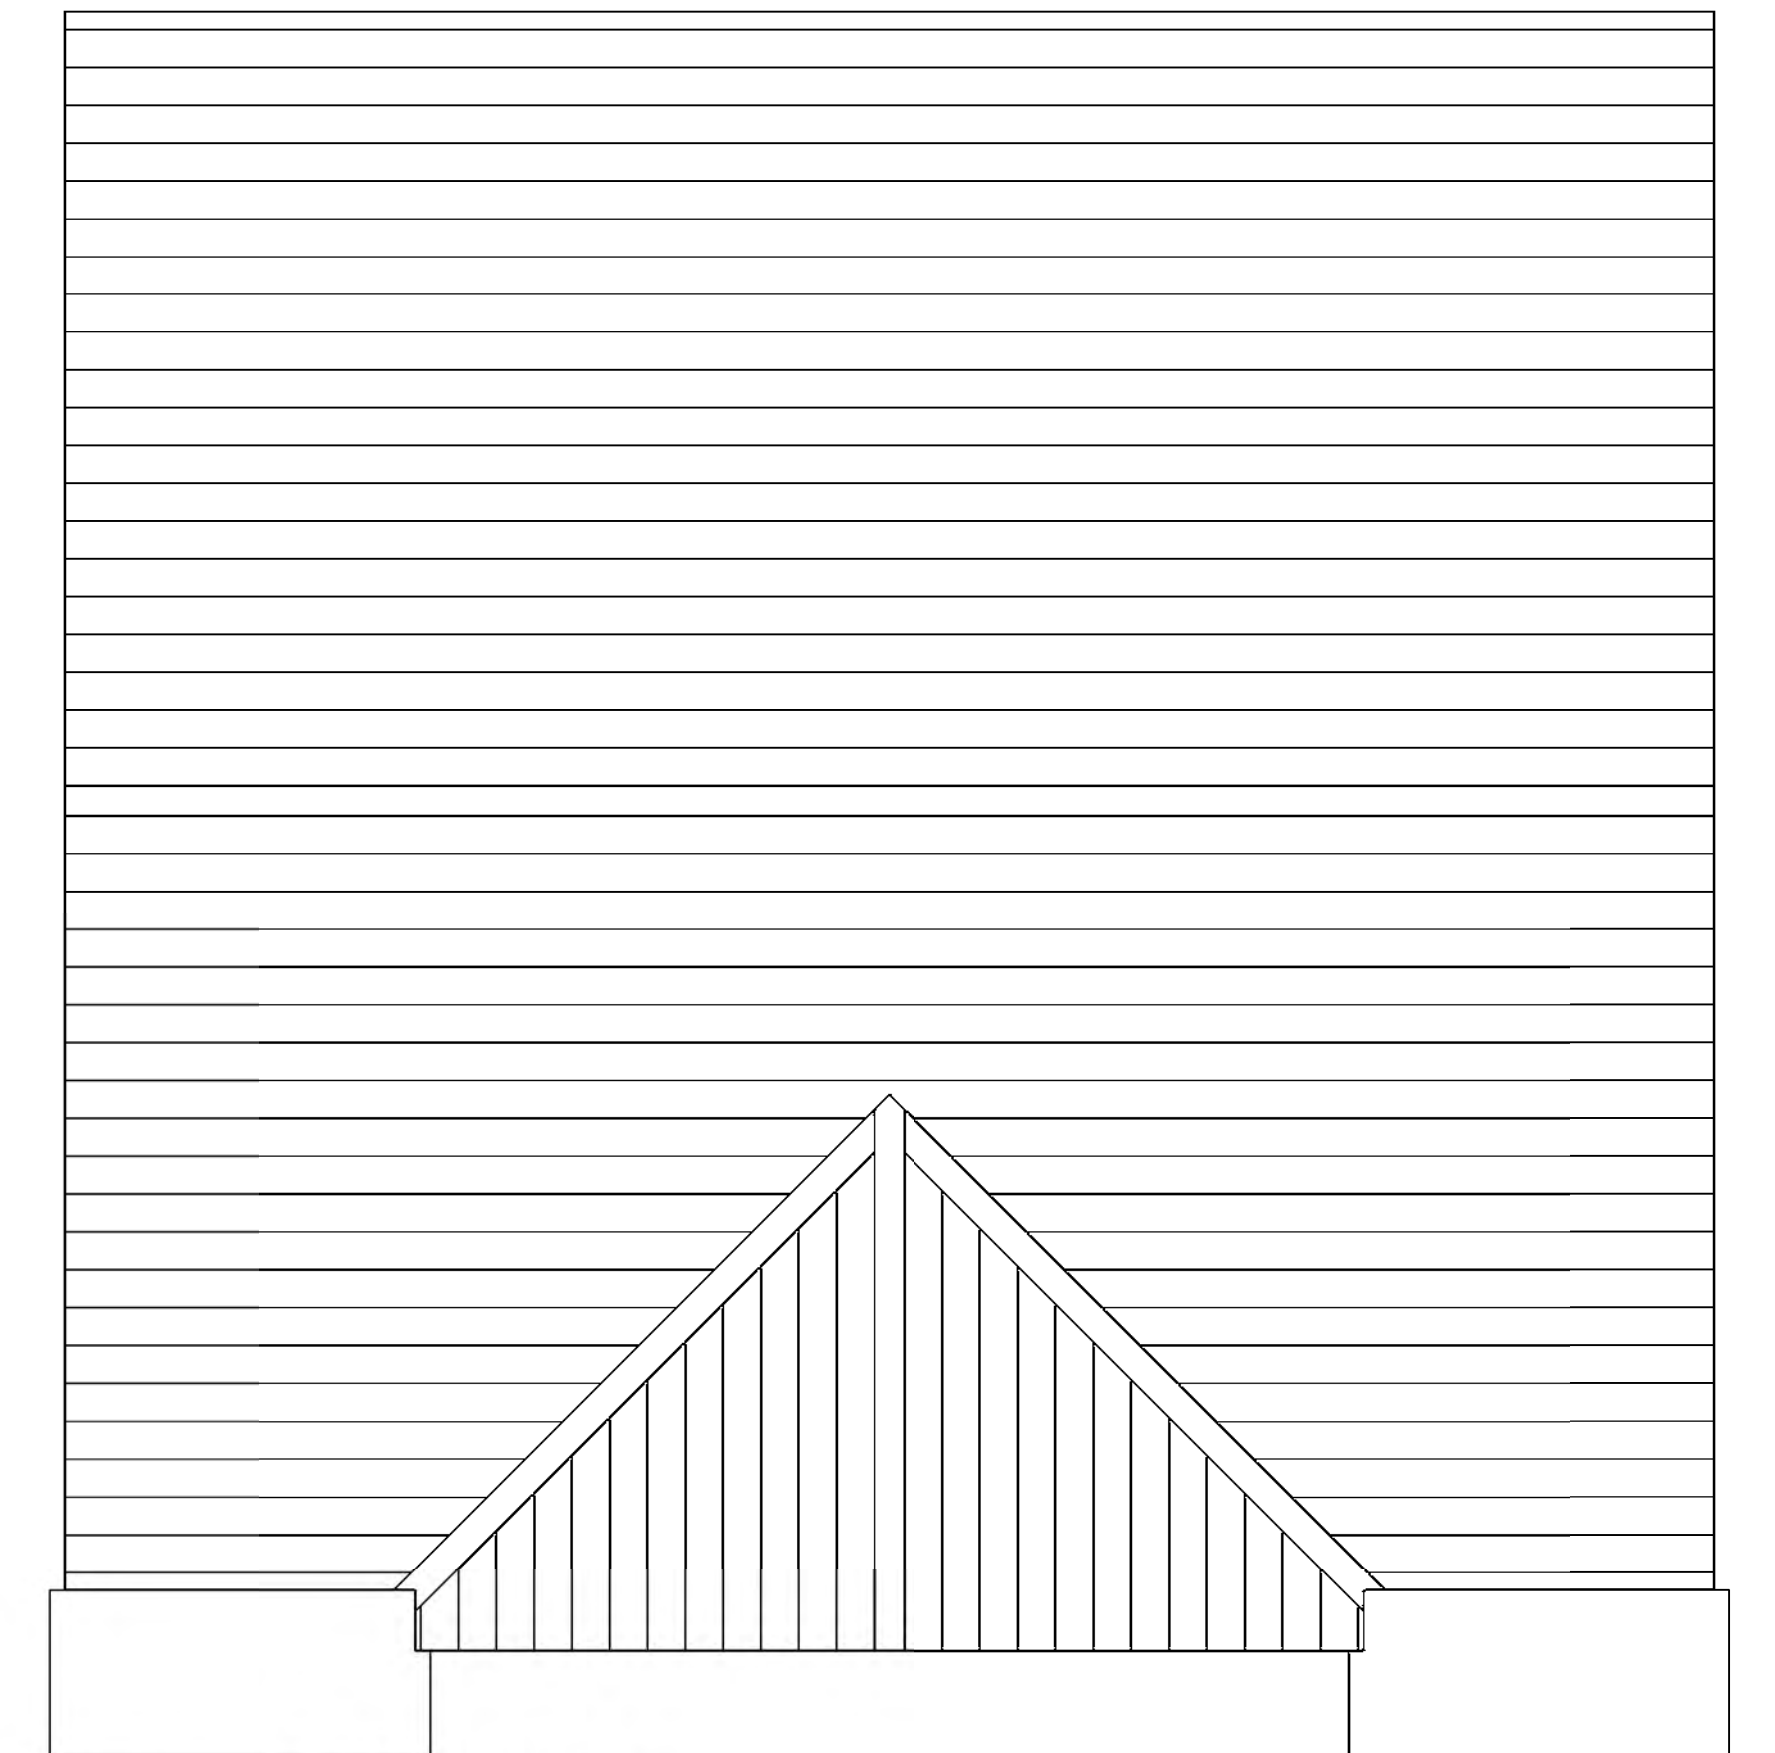


H1 - ROOF PLAN



H1 - FRONT ELEVATION



PRECEDENT IMAGES

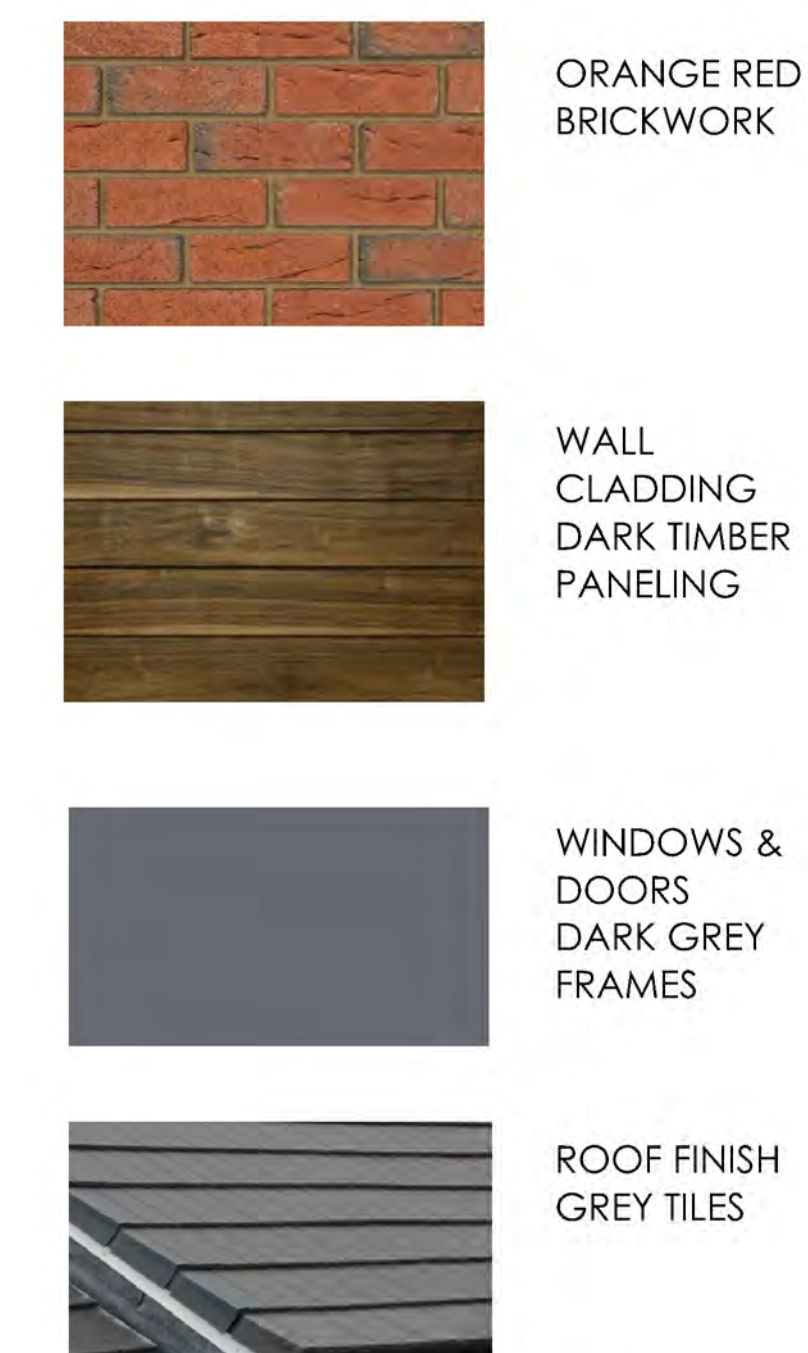

MATERIAL SCHEDULE

INDICATIVE ACCOMMODATION

H1 - 3 BED, 5 PERSON HOUSE

10 units in total on Kingsclere Avenue.


Size of Unit 93m²

Tiled pitched roof suitable to support PV panels. Dark grey finish.

Bike stores to be provided in rear gardens.
Bin stores located at the rear/side of each unit.

KINGSCLERE AVENUE, HAVANT - HOUSE TYPE H1

IMPORTANT NOTE FOR USE OF THIS DRAWING: THIS DRAWING HAS BEEN PRODUCED SPECIFICALLY FOR USE ON THIS PROJECT. POPE PRIESTLEY ARCHITECTS CANNOT BE HELD RESPONSIBLE FOR REUSE OF THIS INFORMATION BY OTHERS FOR ANY PURPOSE OTHER THAN FOR WHICH IT IS SPECIFICALLY INTENDED. THIS DRAWING REFLECTS STANDARDS AGREED FOR THIS PROJECT AND CURRENT AT THE TIME OF PRODUCTION AND WILL NOT BE UPDATED IN ACCORDANCE WITH CHANGING LEGISLATION AND/OR OTHER REQUIREMENTS.

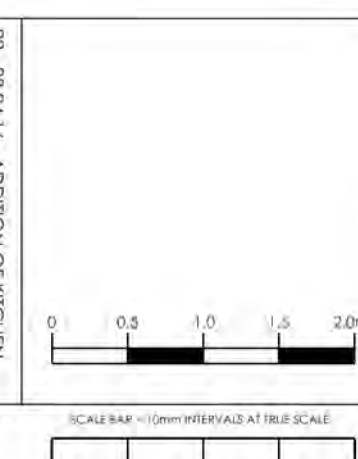

POPE PRIESTLEY ARCHITECTS			
ARCHITECTURE TOWN PLANNING URBAN DESIGN			
UNIT 15, VICARAGE FARM BUSINESS PARK, WINCHESTER ROAD, FAIR OAK, HAMPSHIRE SO50 7HD T: +44 (0)23 80335228 E: info@popepriestley.co.uk			
PROPOSED HOUSING DEVELOPMENT KINGSCLERE AVENUE LEIGH PARK HAVANT		HOUSE TYPE H1 FLOOR PLANS & IMAGES	
PLANNING ISSUE	SCALE 1/50	DATE FEB 2016	REVISION P2