



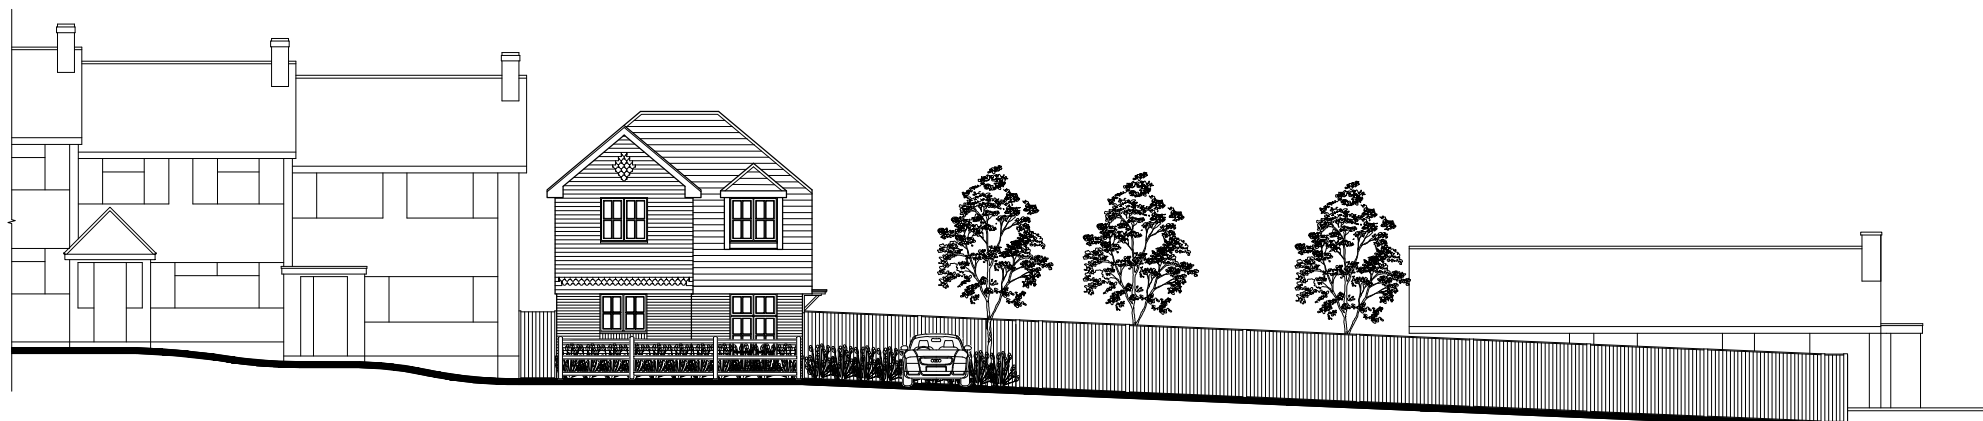

Proposed Street Scene / Site Section

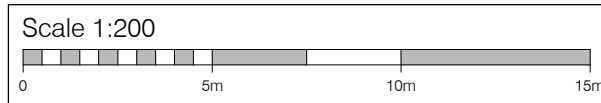

CLIENT		
Sovereign Land Developments Ltd		
SITE		
Land to the rear of 1 Erica Close		
TITLE		
Proposed Street Scene Elevation & Site Section		
SCALE	DRAWING NO.	REVISION
1:200 (A3)	2015.0142.106	
DATE		
March 16		
DRAWN	CHECK	
PDB		
Kalotec Limited, Cams Hall, Fareham, Hampshire, PO16 8AB Telephone: 01329 227 424 Email: info@kalotec.co.uk Website: www.kalotec.co.uk		