


Proposed Site Section through Block A 1:200

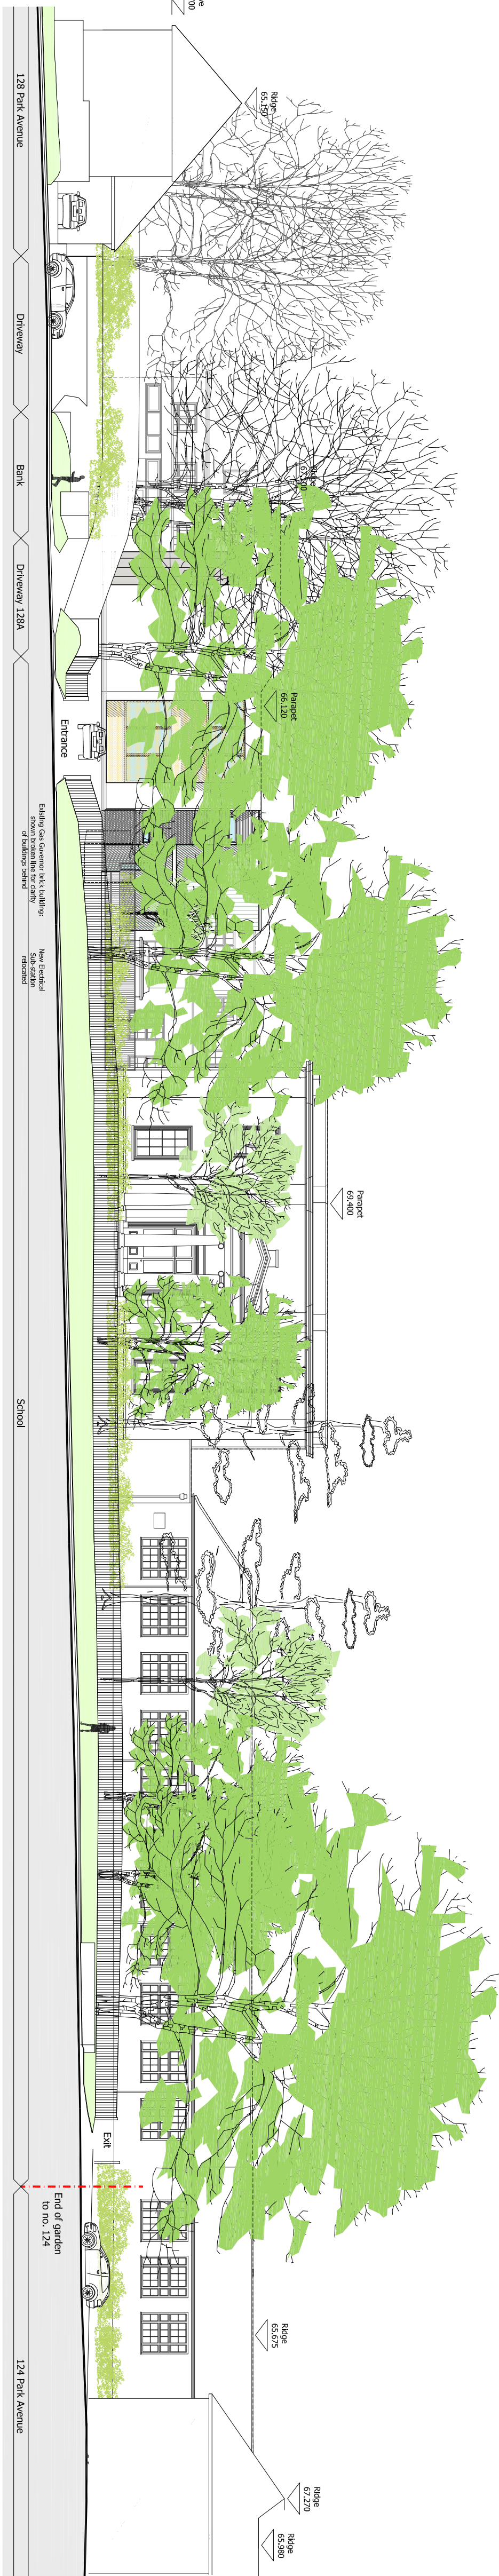

Proposed Site Section 1:200
Street Elevation from Park Avenue



Proposed Site Section 1:200
Street Elevation from Park Avenue (frontage trees not shown for clarity of buildings behind).

Street Scenes 1:200 @ A1
2 0 2 4 6 8 10 12 14 16 18m
1:200