


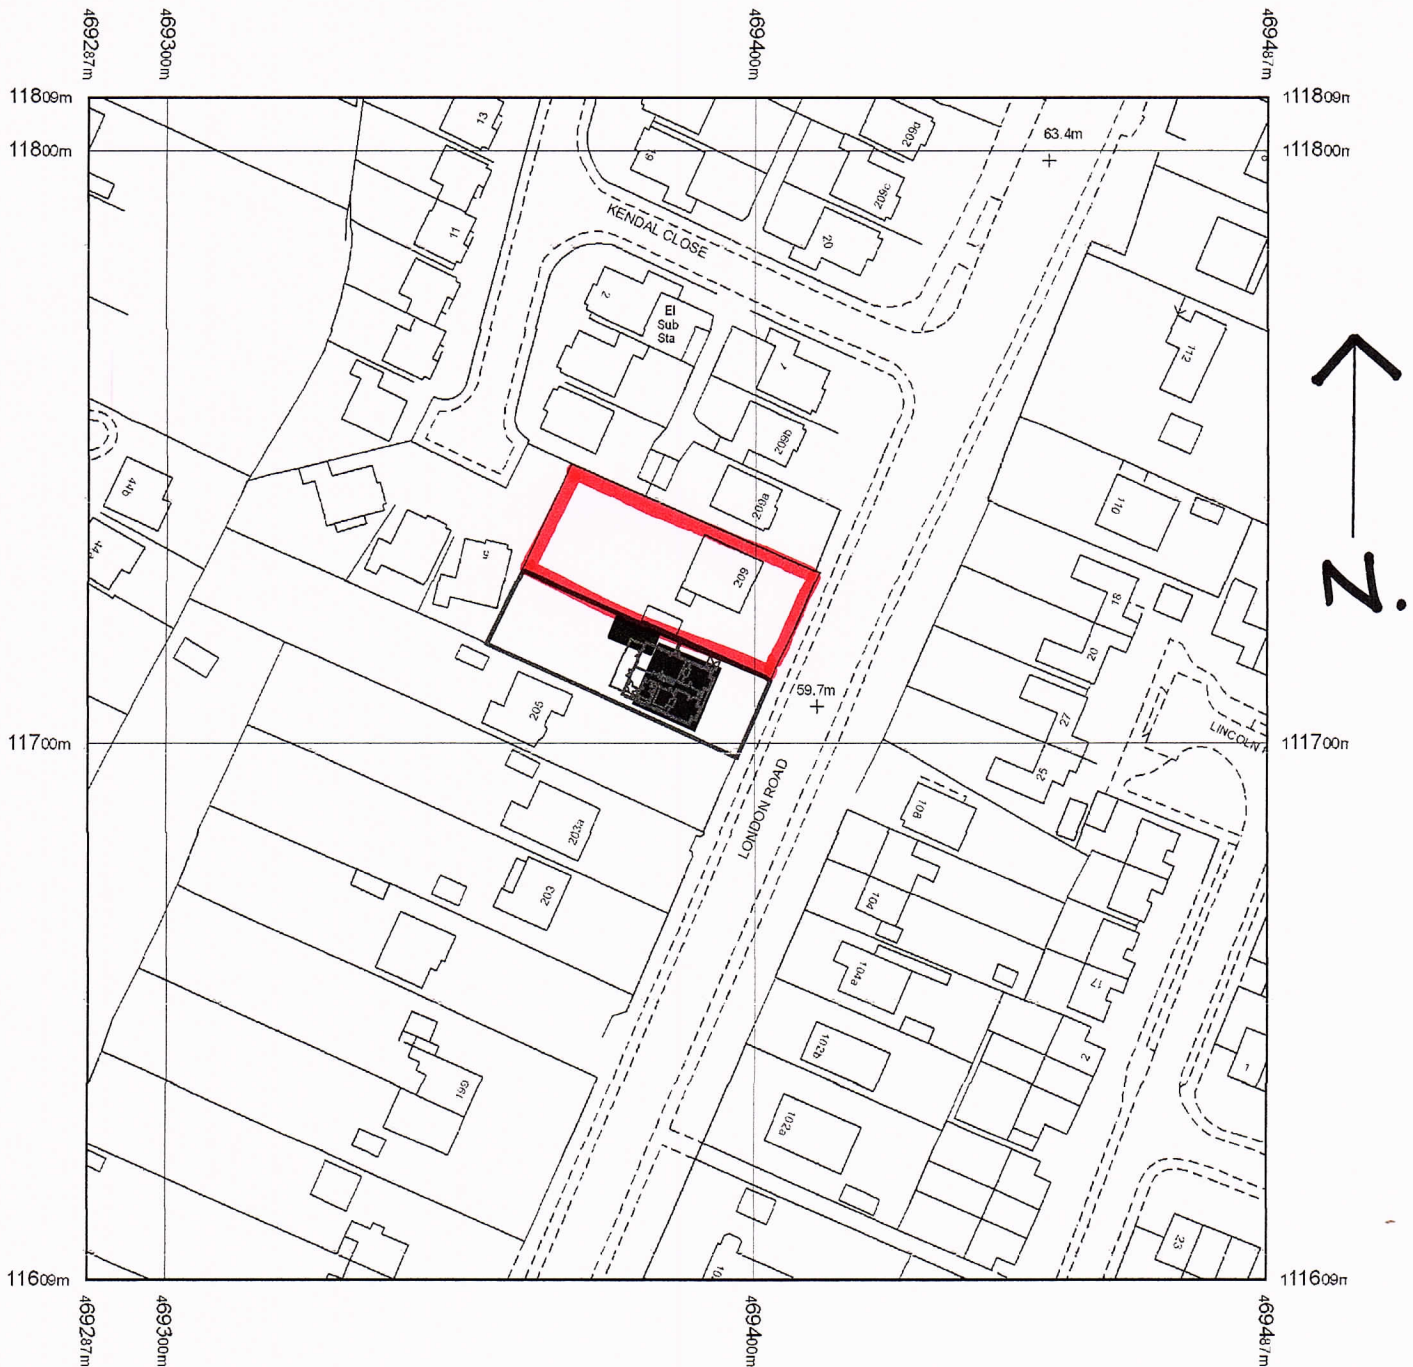


duced 08.12.2008 from the Ordnance Survey National
ographic Database and incorporating surveyed revision
ilable at this date. © Crown Copyright 2008.

roduction in whole or part is prohibited without the
r permission of Ordnance Survey.

nance Survey, the OS Symbol and OS Sitemap are
stered trademarks of Ordnance Survey, the national
ping agency of Great Britain.

representation of a road, track or path is no
lence of a right of way.

representation of features as lines is no evidence
property boundary.

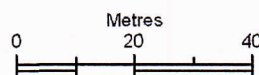

Scale 1:1250

Supplied by: **Repoint**
Serial number: 00095400
Centre coordinates: 469386.75 111709

Further information can be found on the
OS Sitemap Information leaflet or the
Ordnance Survey web site:
www.ordnancesurvey.co.uk