


LOCATION PLAN 1:1250

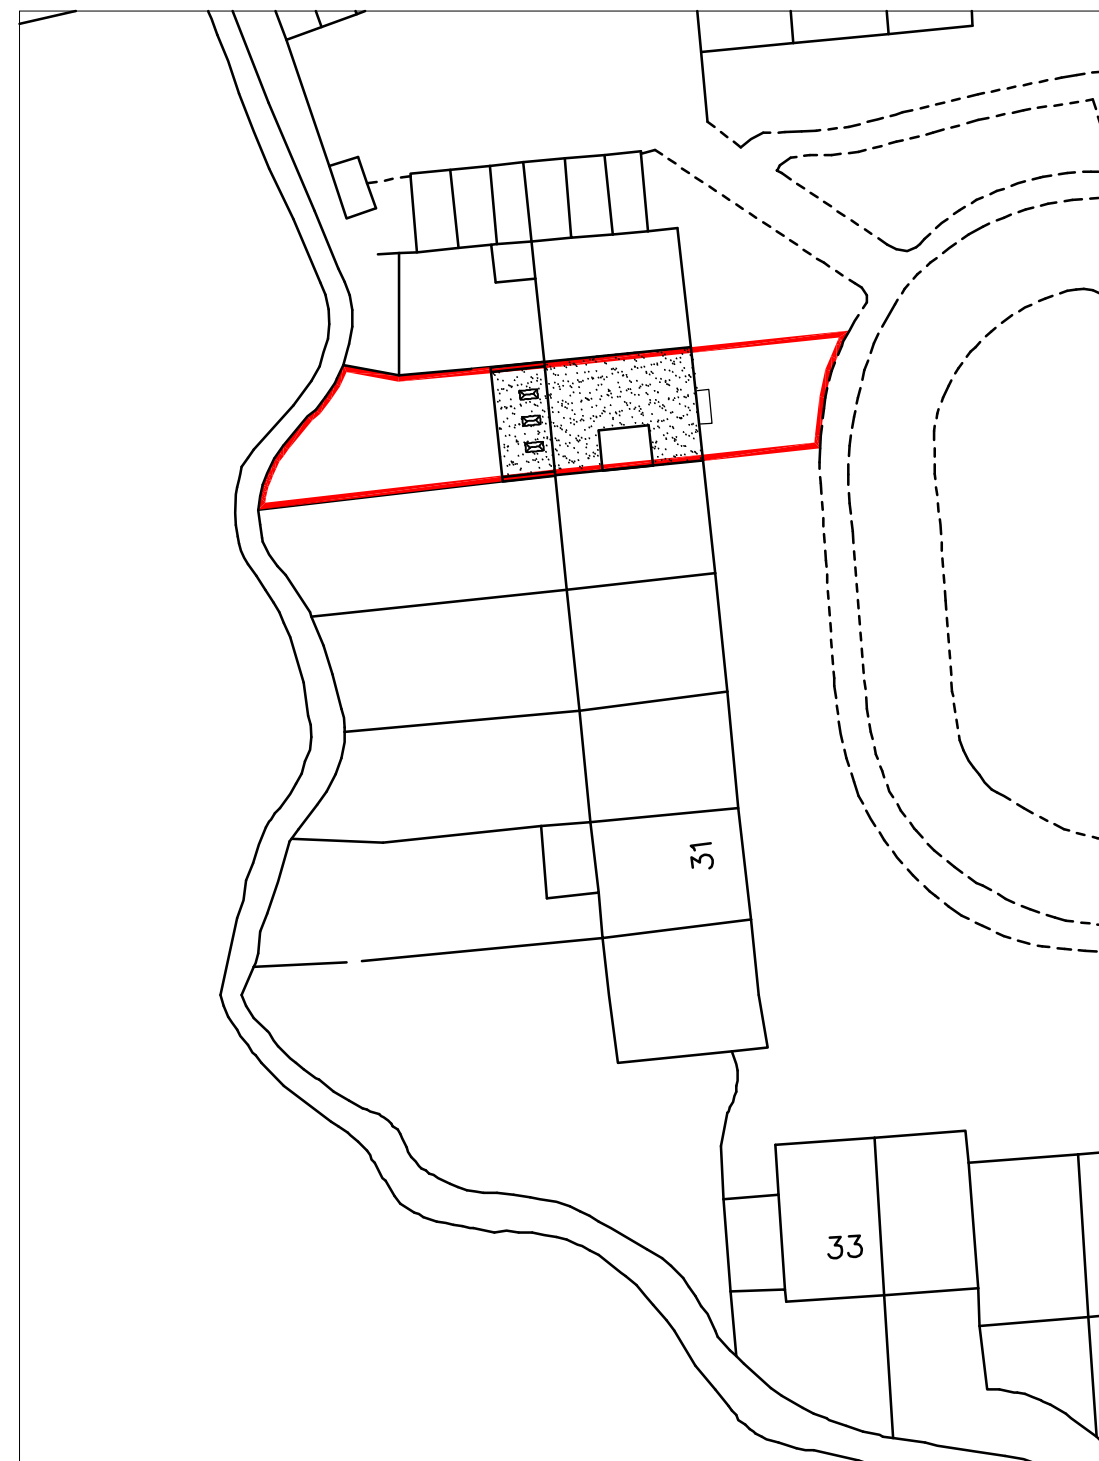

BLOCK PLAN 1:500

m 10 20 30 40


metres 10 20 30 40

27 Maisemore Gardens
Emsworth
PO10 7JU

SITE PLANS

Revisions

A.
B.
C.
D.

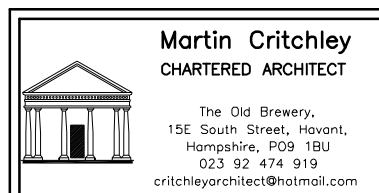

Scale A3 = AS SHOWN
Date 21/10/15
Drawn OS

1538-201⁰

© Crown Copyright
All rights reserved.
Reproduced by Permission.
Licence No. 100046837