


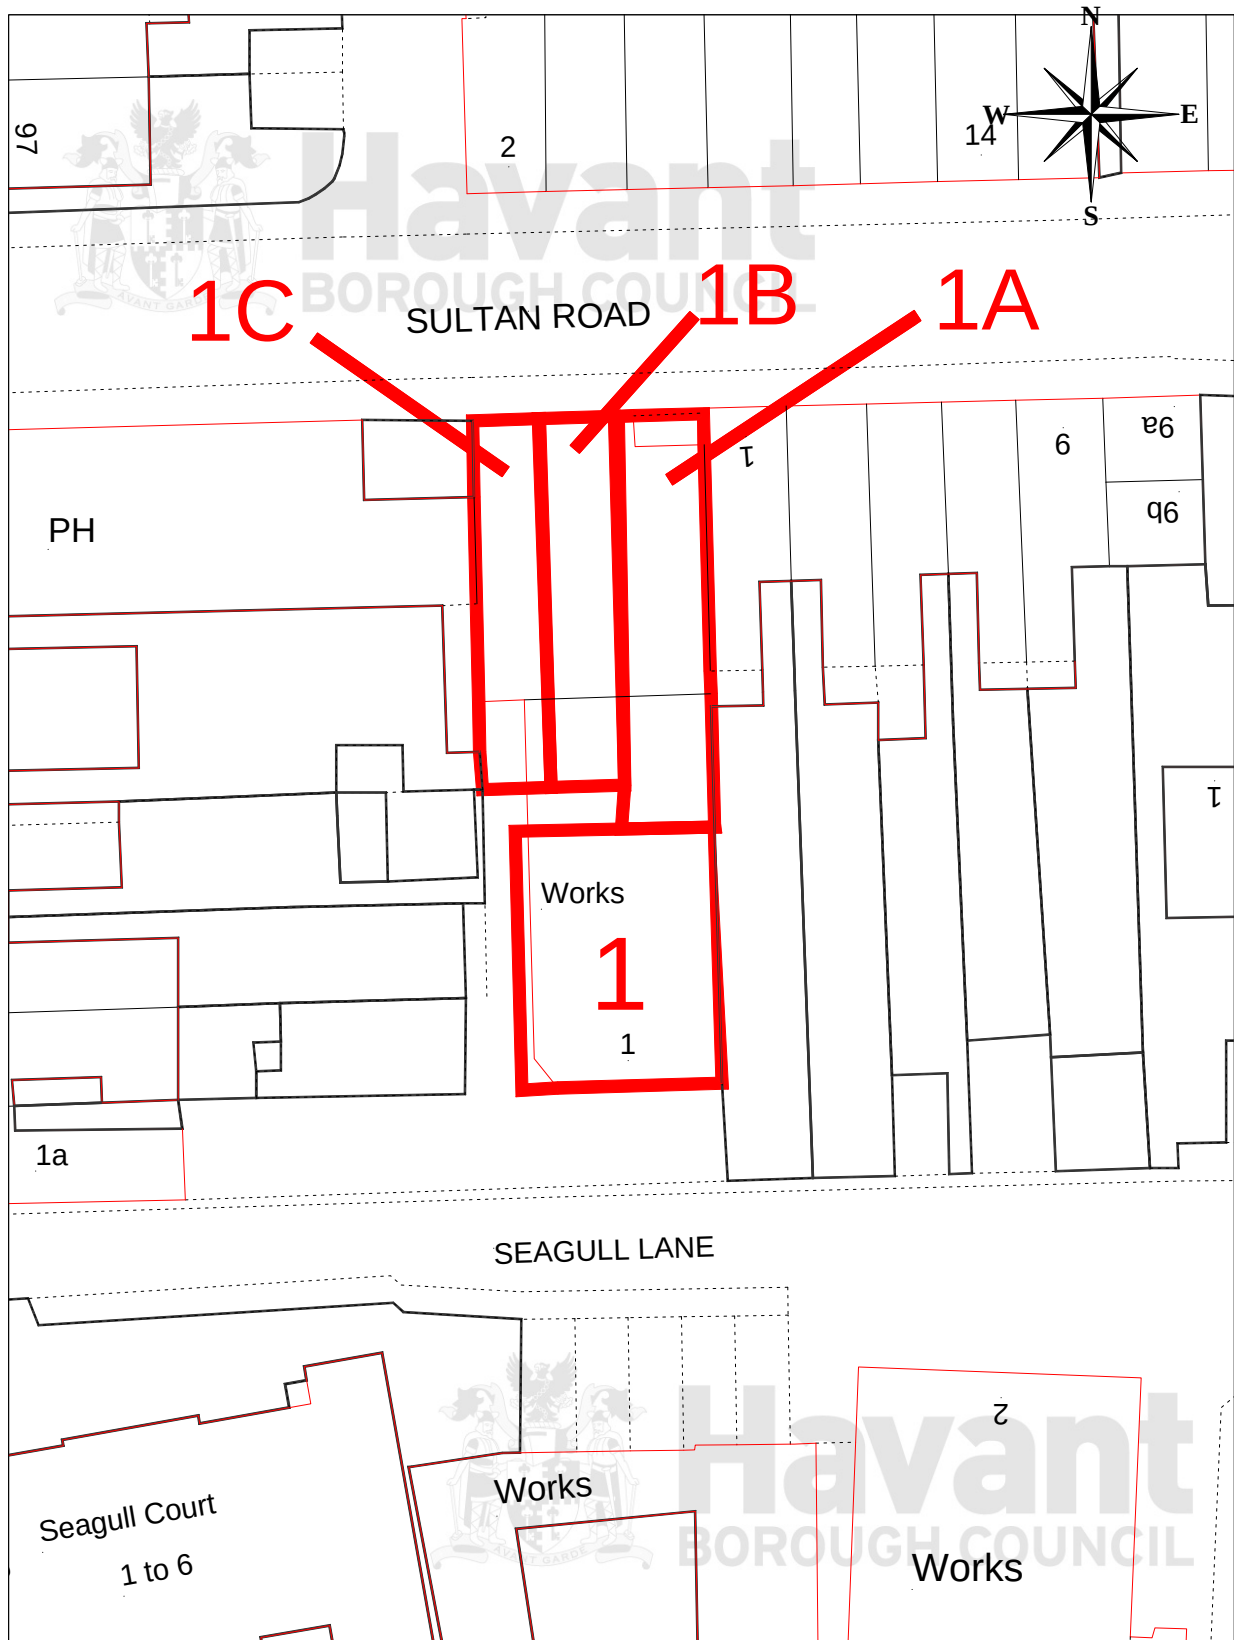

Title:

1A, 1B, 1C Sultan Road & 1 Seagull Lane

Drawn By:

SB

Scale:

1:400

Drawing No:

14/4

Civic Offices, Civic Centre Road, Havant,
Hampshire PO9 2AX t: 023 9247 4174

Cleaner, Safer, More Prosperous