
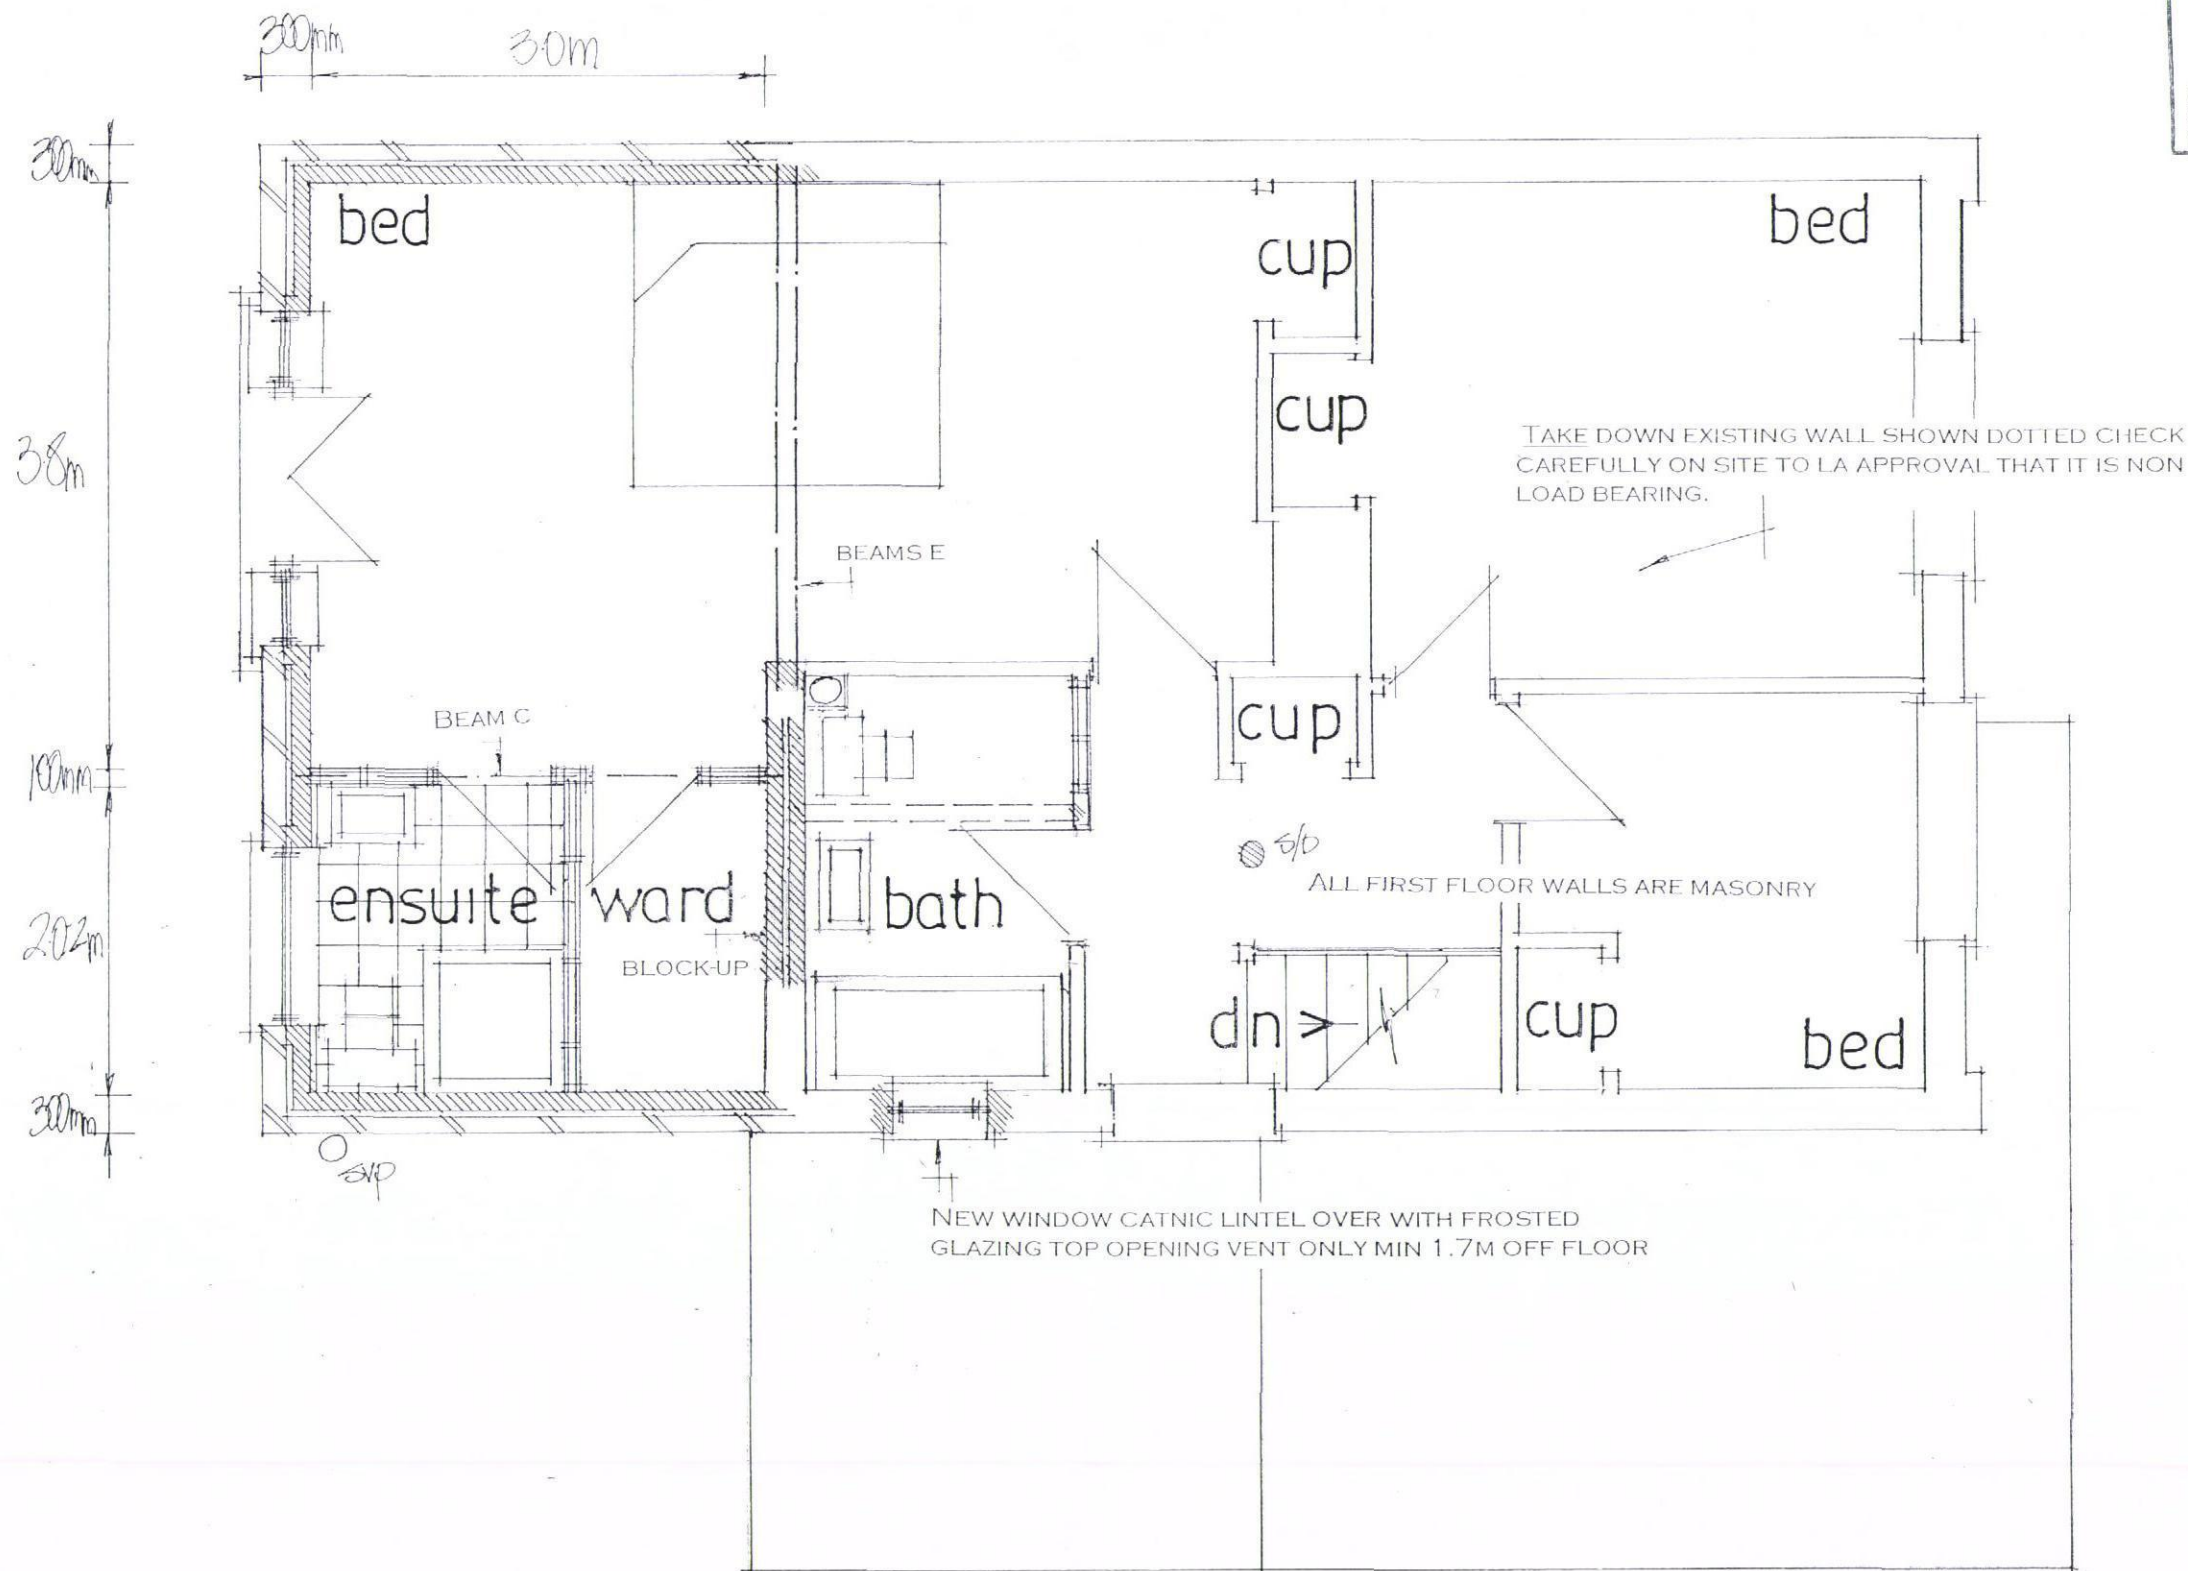


PROPOSED TWO STOREY REAR ADDITION.
97, CHURCH ROAD, HAYLING ISLAND, HANTS.
FOR P. HAWKER & R. DAVIES.

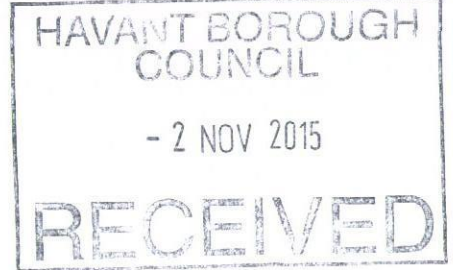

PROPOSED FIRST FLOOR

date oct 15
scale 1:50

PETER J. WALKER MRICS
CHARTERED SURVEYOR
182 SEAFRONT, HAYLING ISLAND, HANTS
PO11 9 AN

TEL: 02392467571