
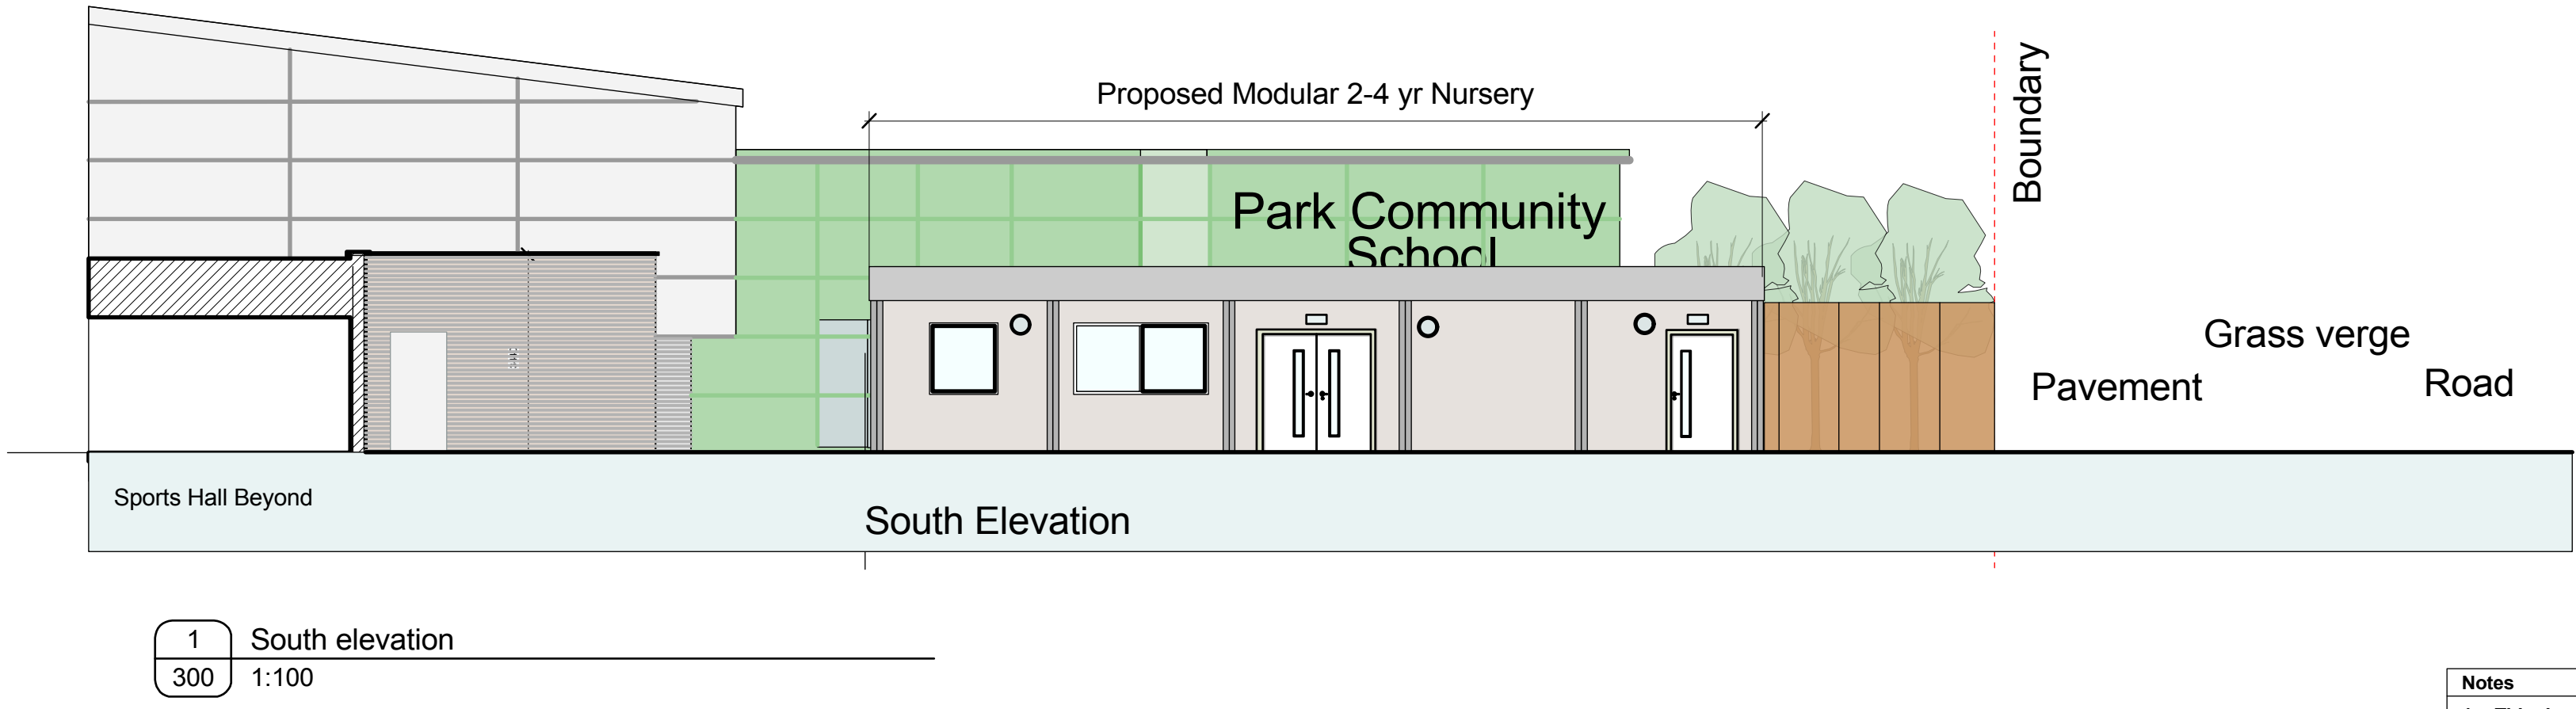
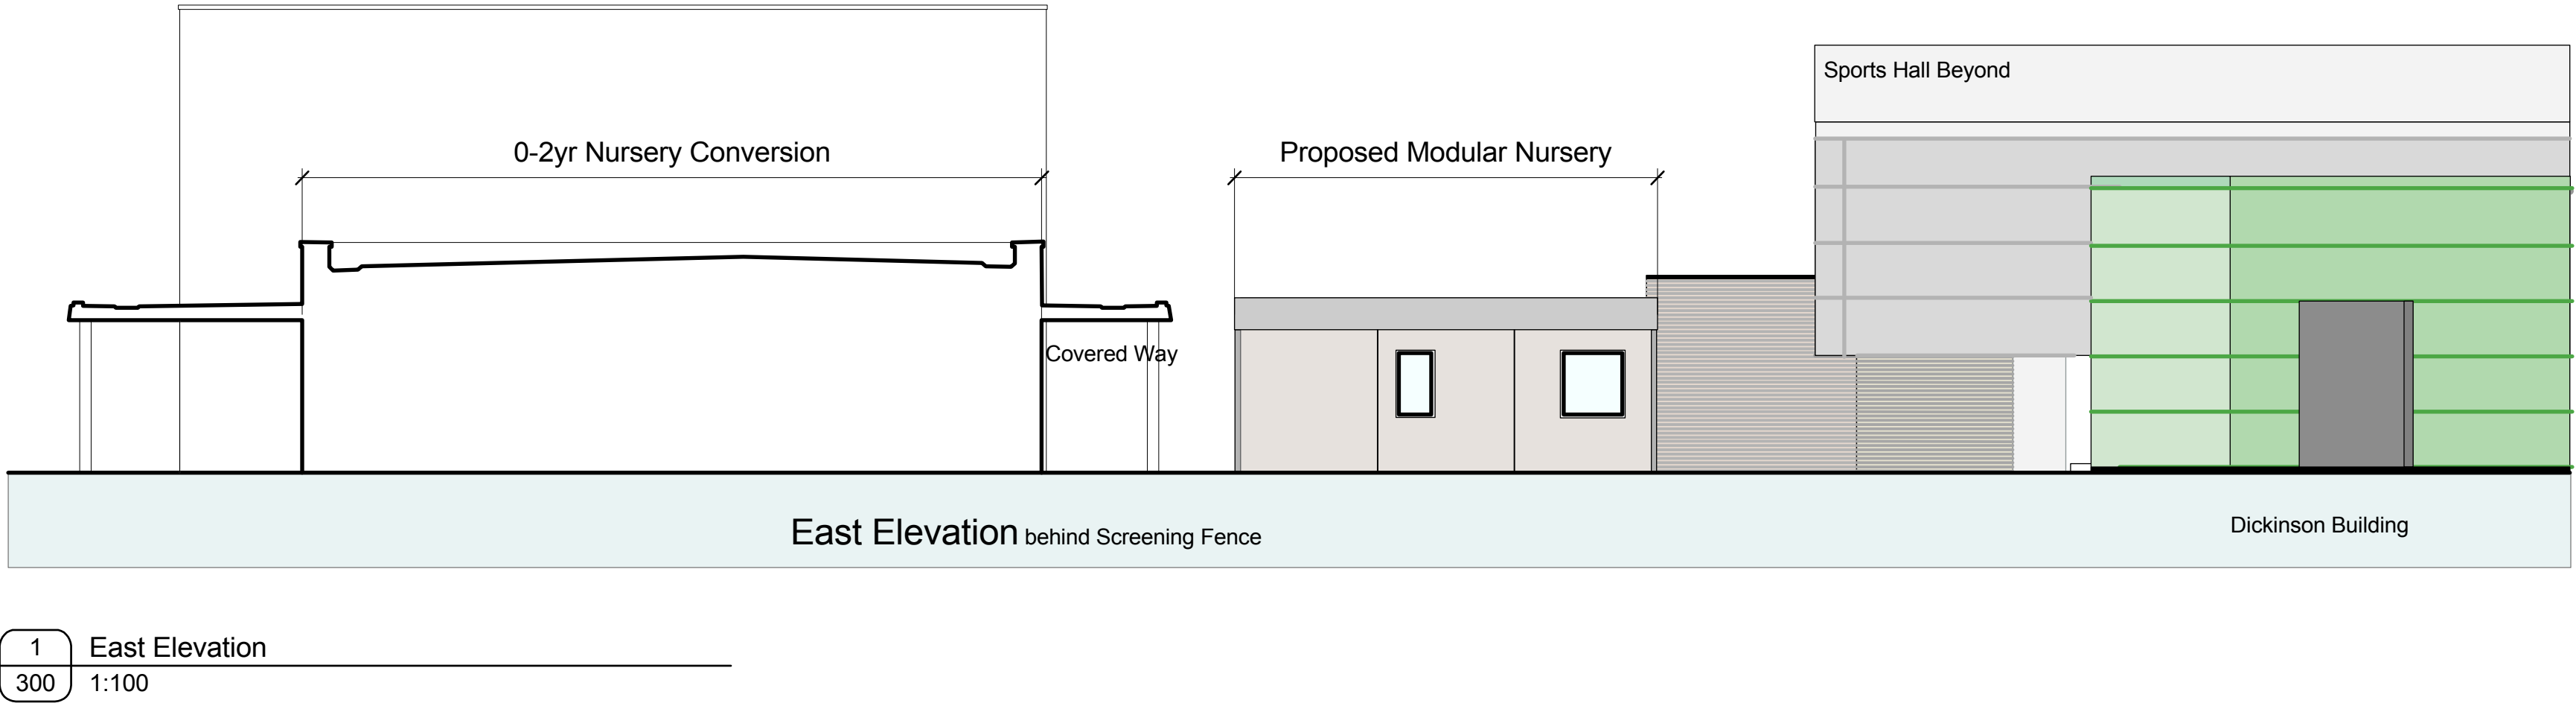
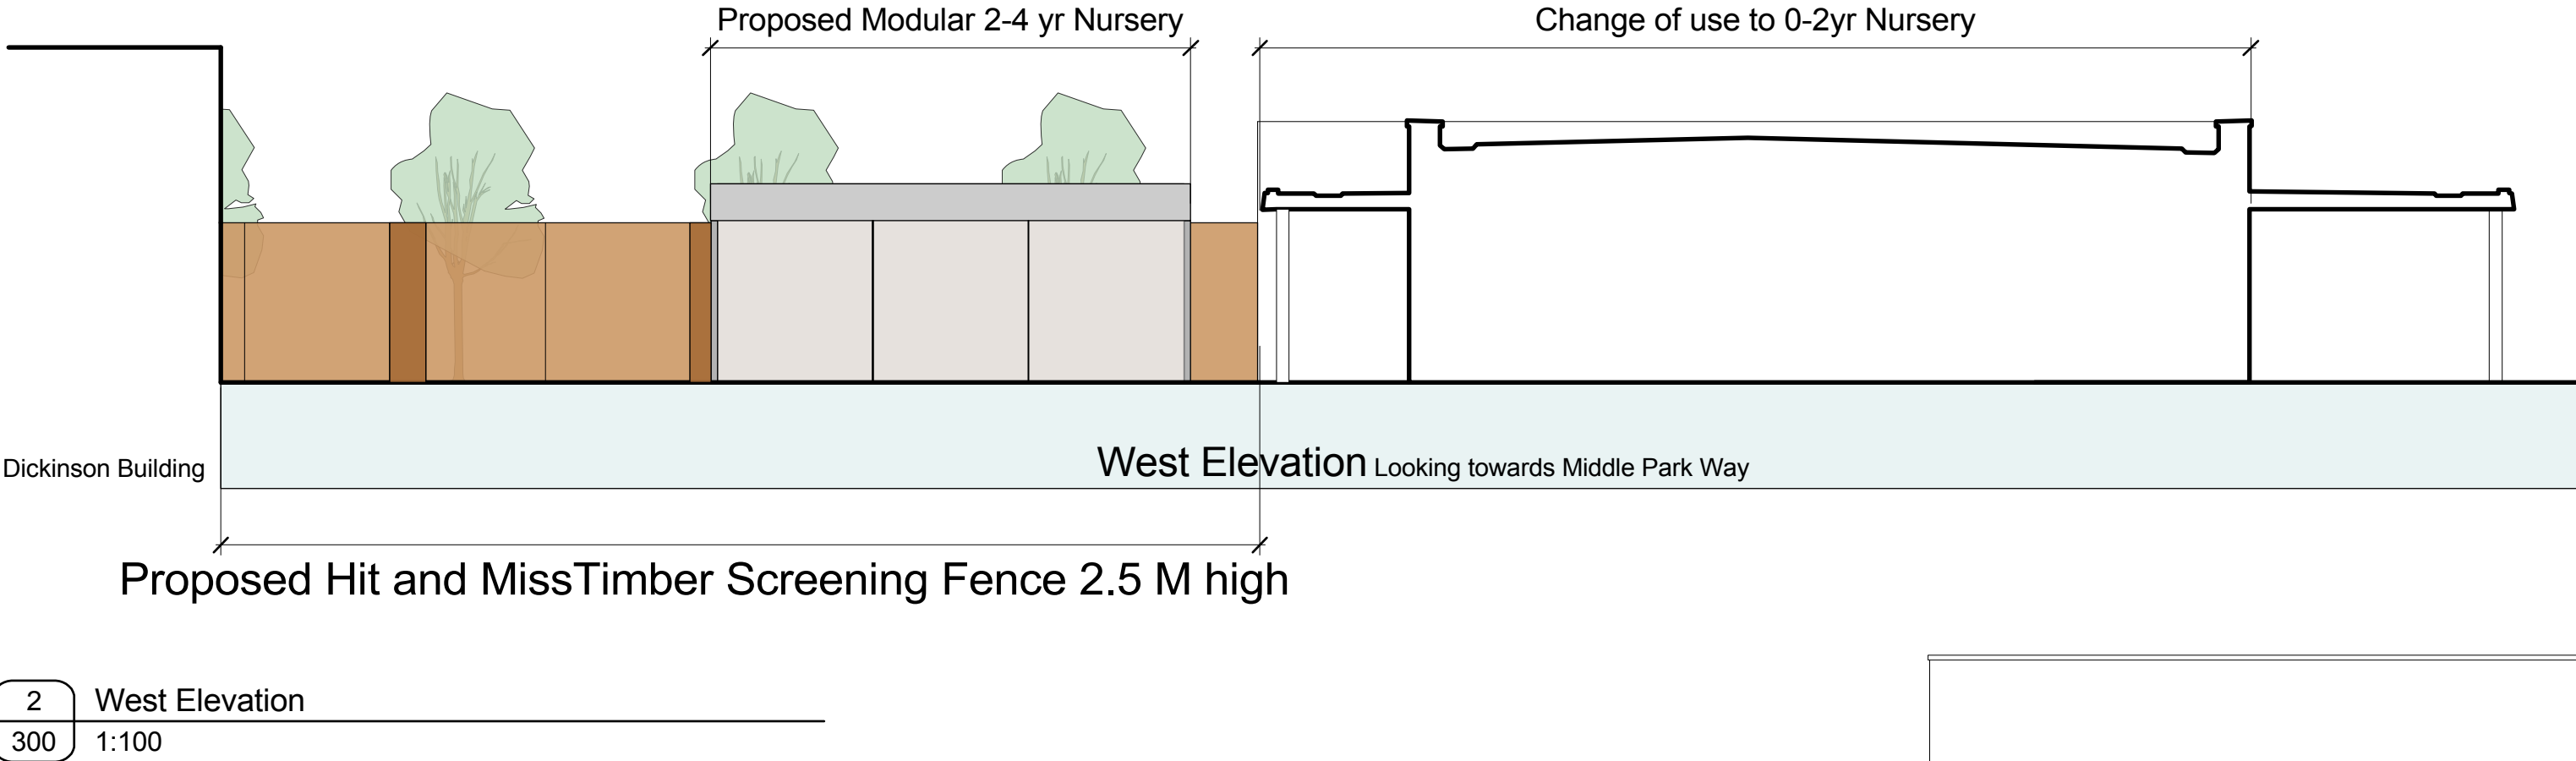


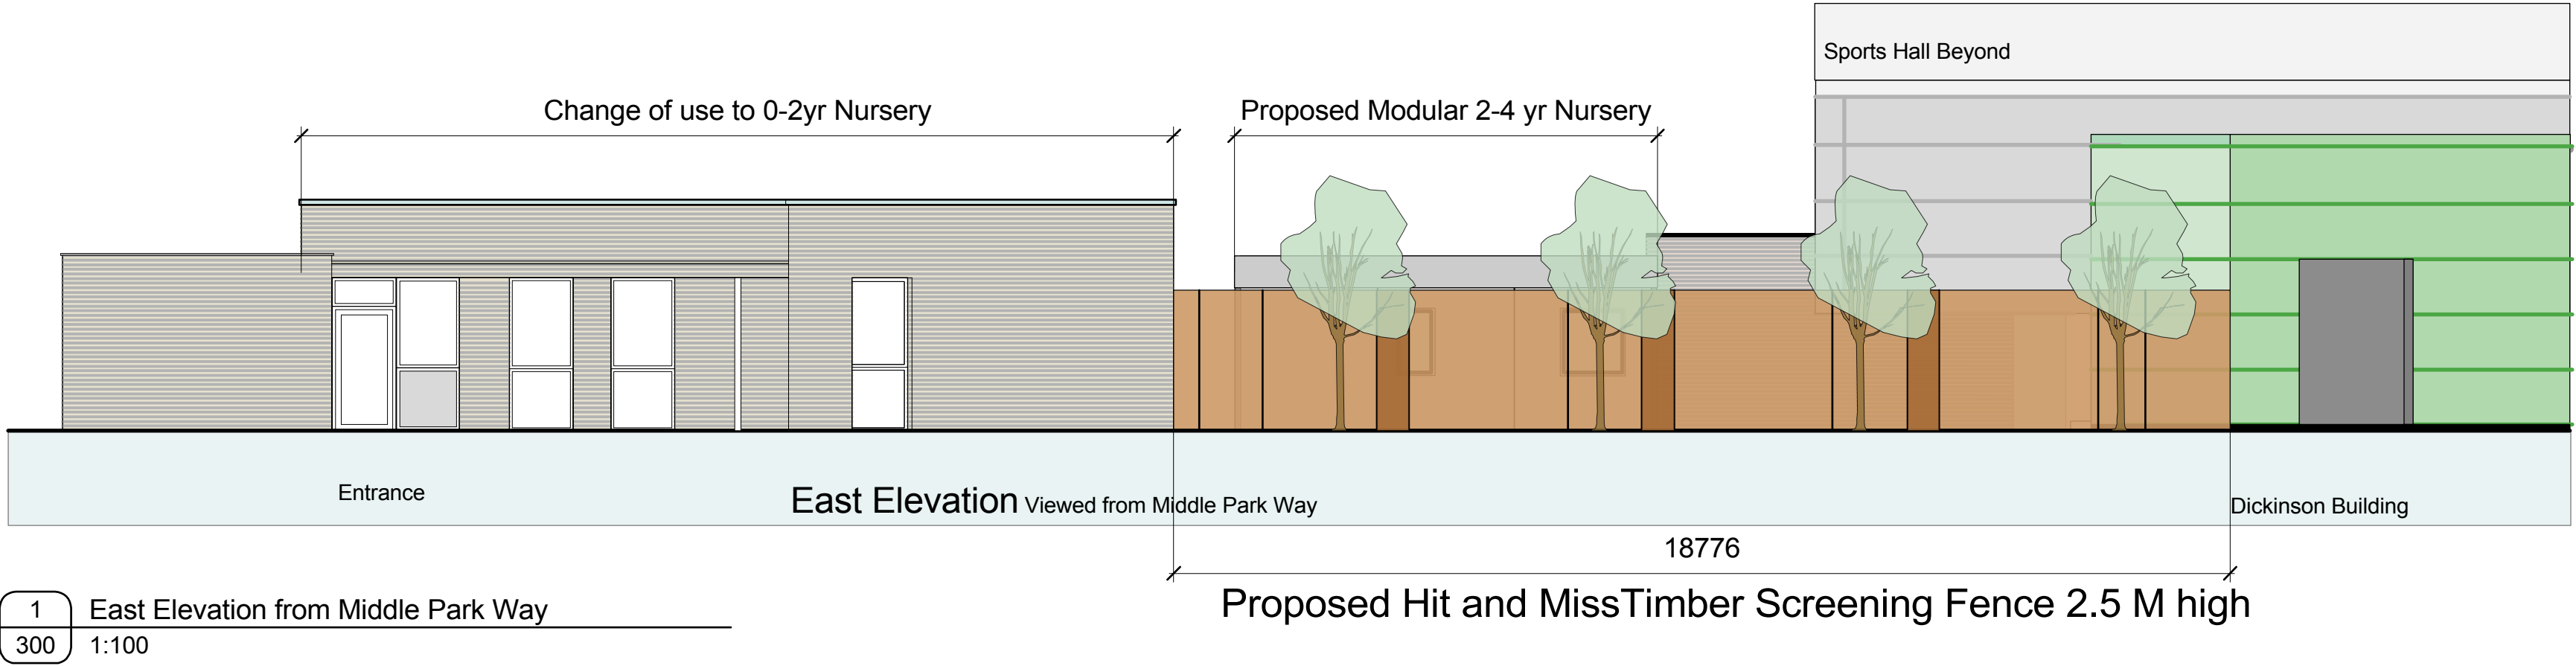

Notes			
1	This drawing is © copyright Hampshire County Council 2015. No unauthorised reproduction of any kind is permitted.		
2	No Dimensions to be scaled from this drawing		
3	This map is reproduced from Ordnance Survey material with the permission of Ordnance Survey on behalf of the controller of Her Majesty's Stationery Office © Crown copyright. Unauthorised reproduction infringes Crown Copyright and may lead to prosecution or civil proceedings. (100019190), (2015)		

rev	description	date	by
-	Issued for Planning	16/05/15	SPW

 Hampshire County Council				HCC Property Services, Three Ministers House, 76 High Street, Winchester SO23 8UL. tel: (01962) 847801		 Property Services	
PROJECT Park Community School Middle Park Way Havant				SHEET CONTENTS Ground Floor - Modular Unit Early Years Provision 2-4yrs Context Elevations			
SCALE 1:100@A1 1:200@A3		DATE 16/05/15	DRAWN. SPW	CHKD. -	DRAWING No. P10646 - 300		REVISION -
					FILE REF. File name		