




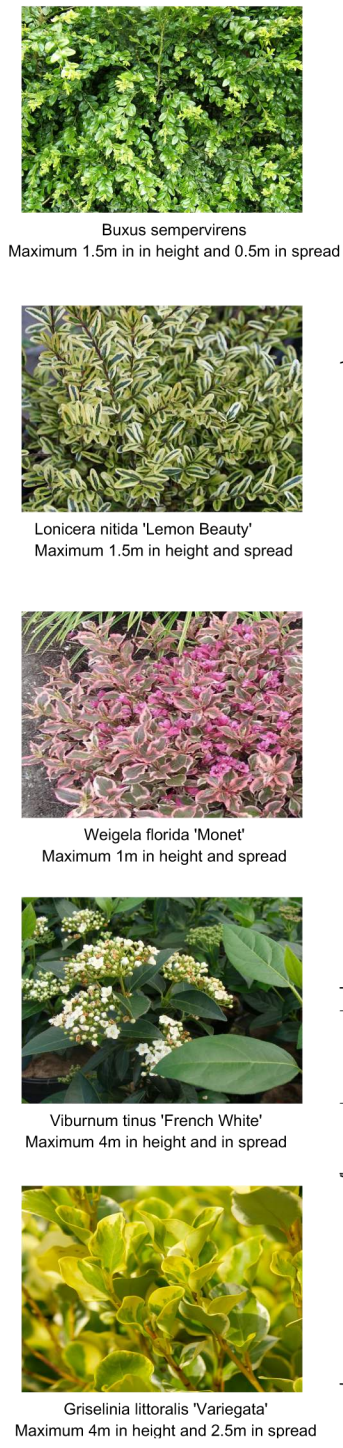

Soft Landscaping

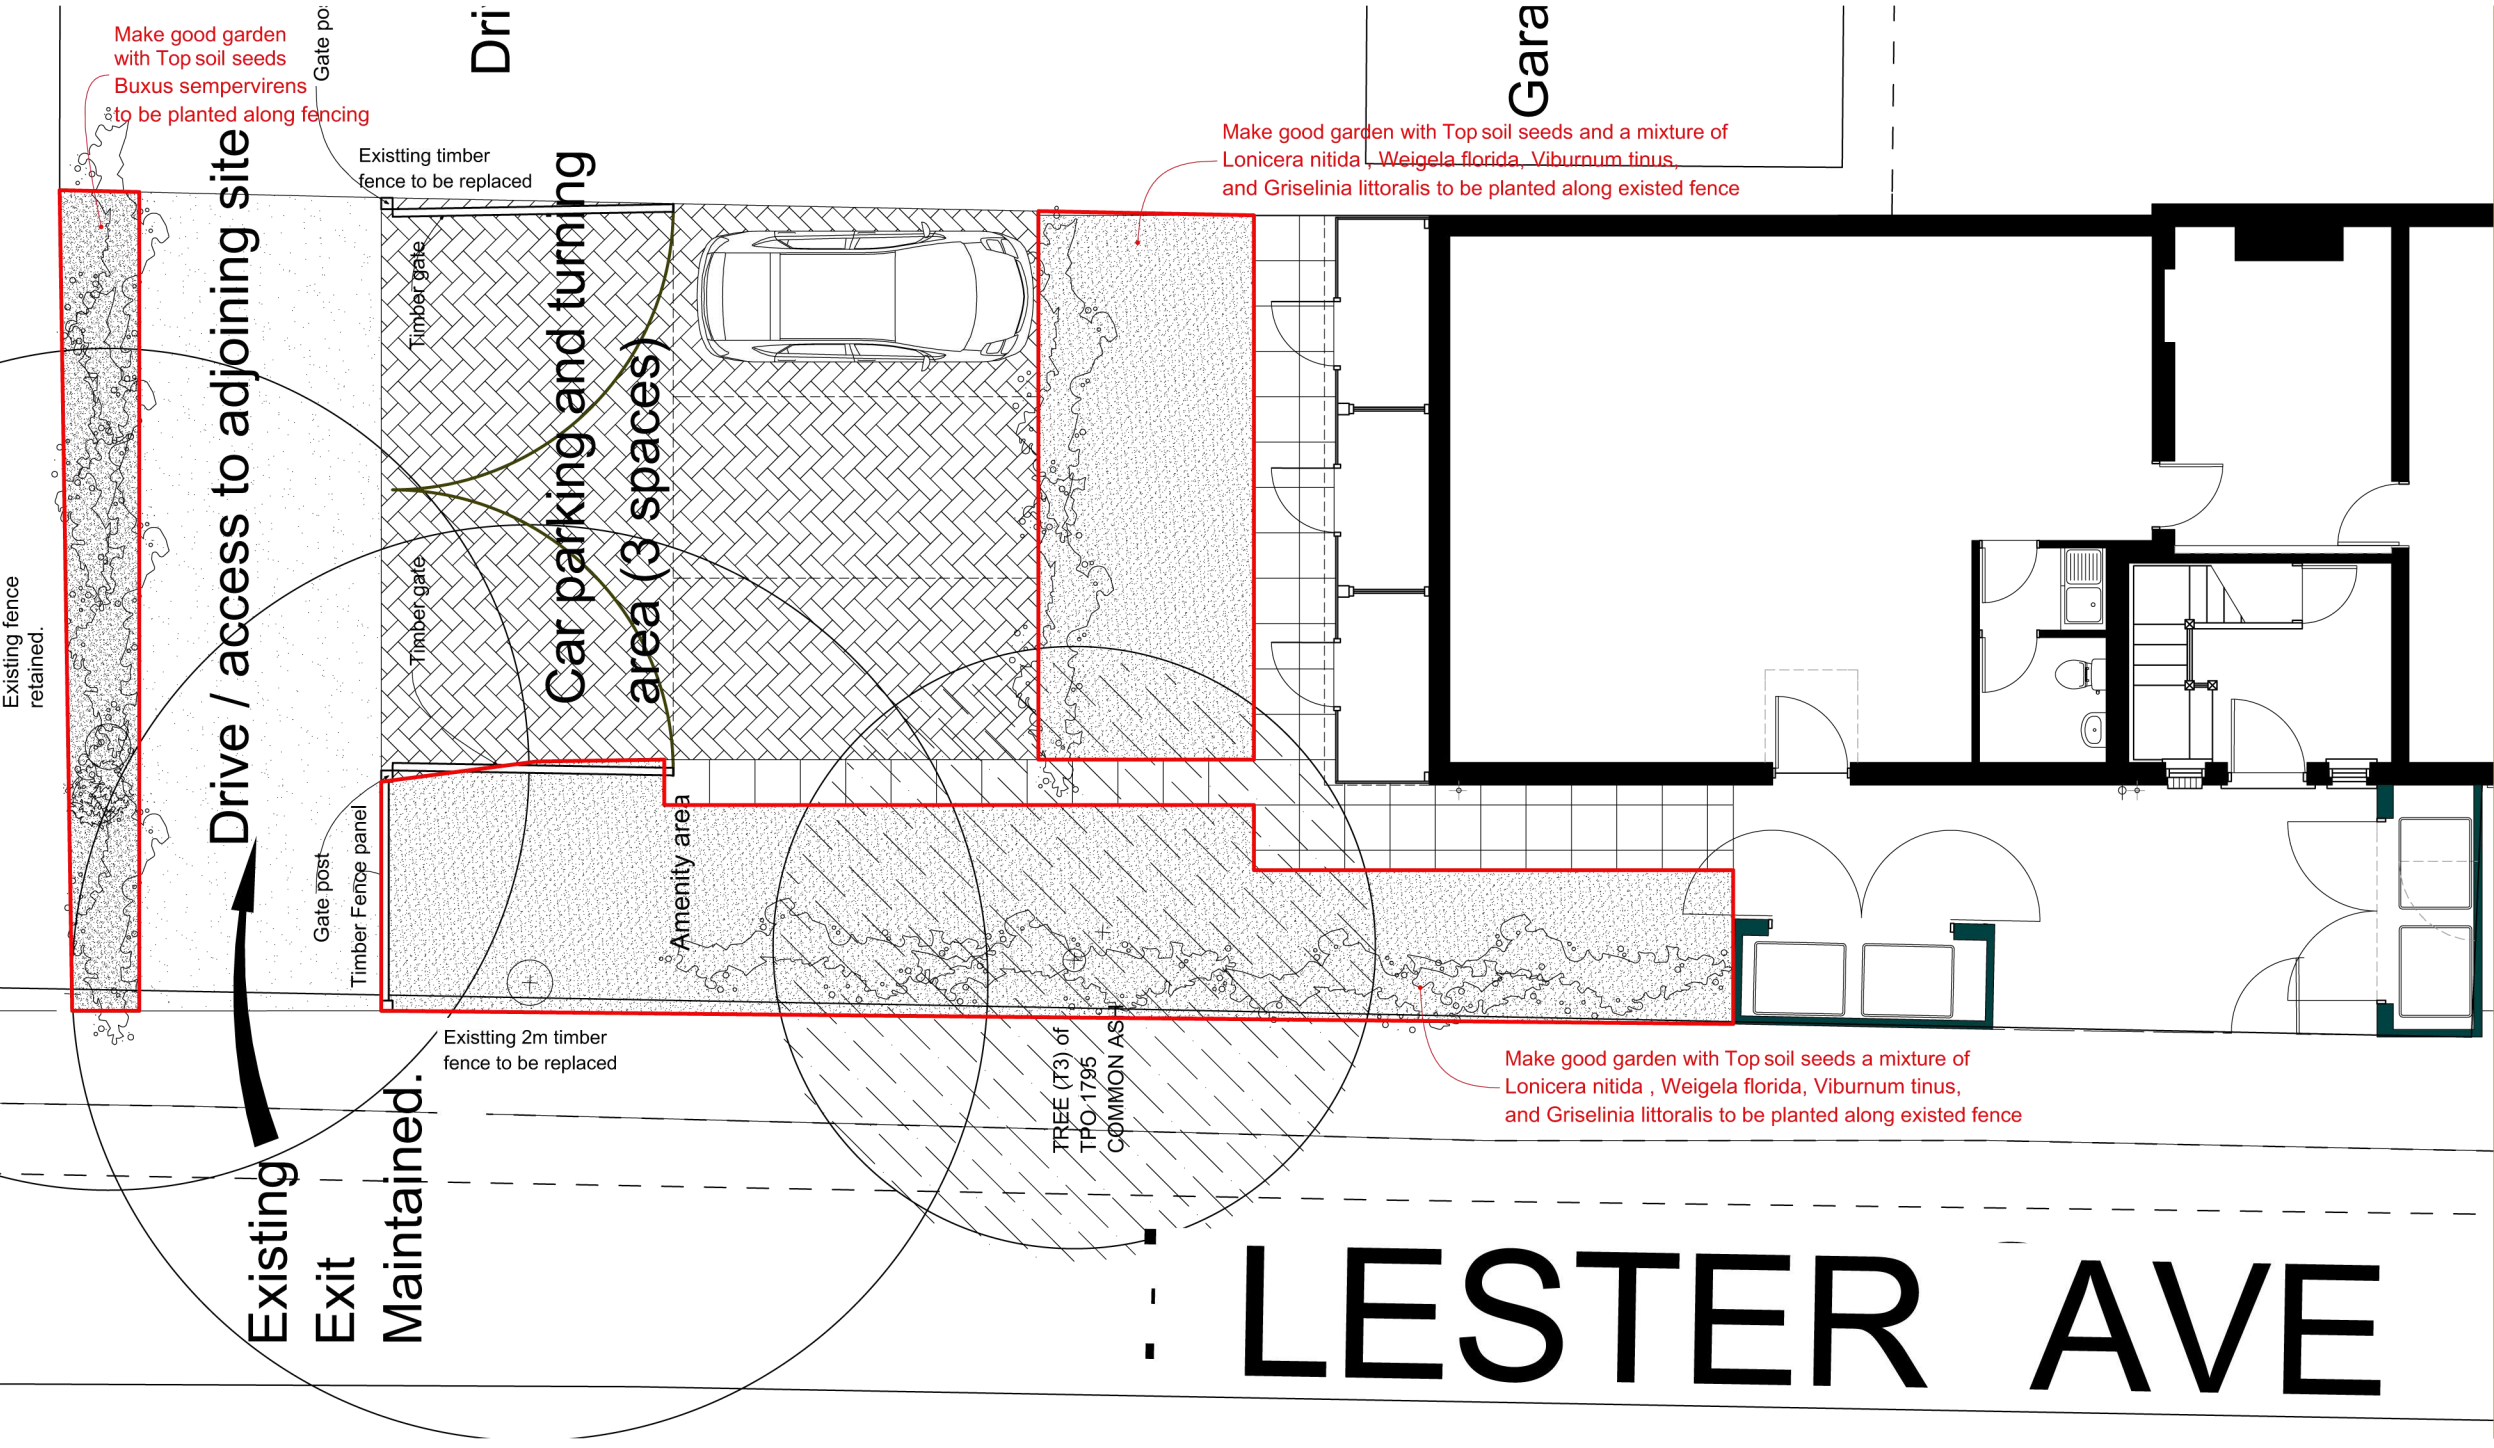

1:100

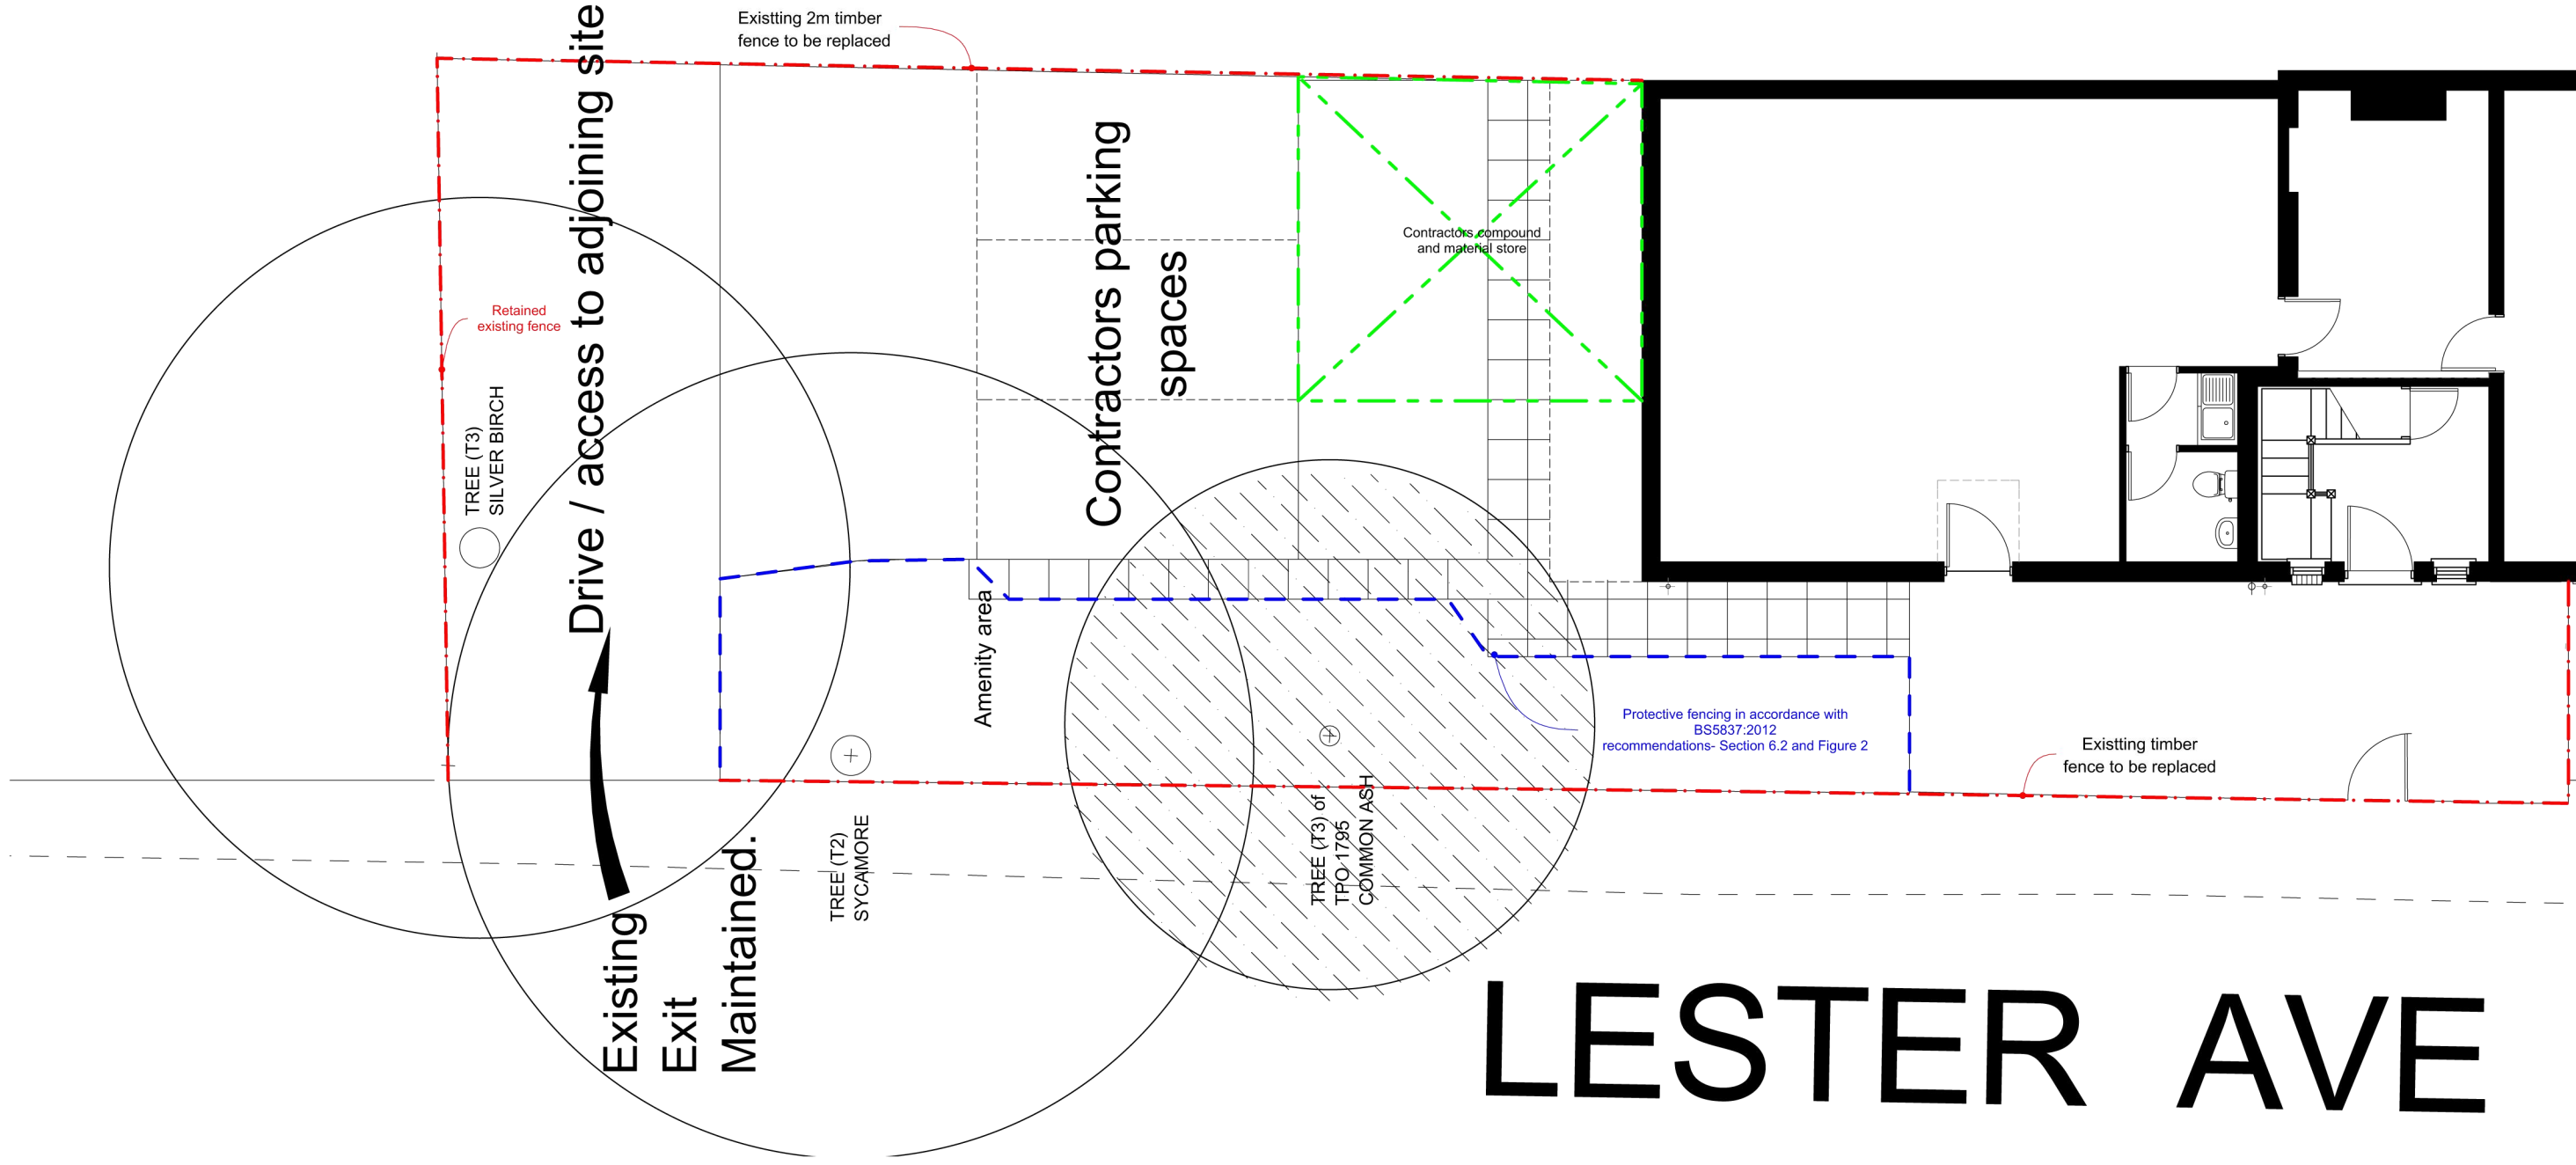


Contractors parking and material storage


1:100



Hard landscaping

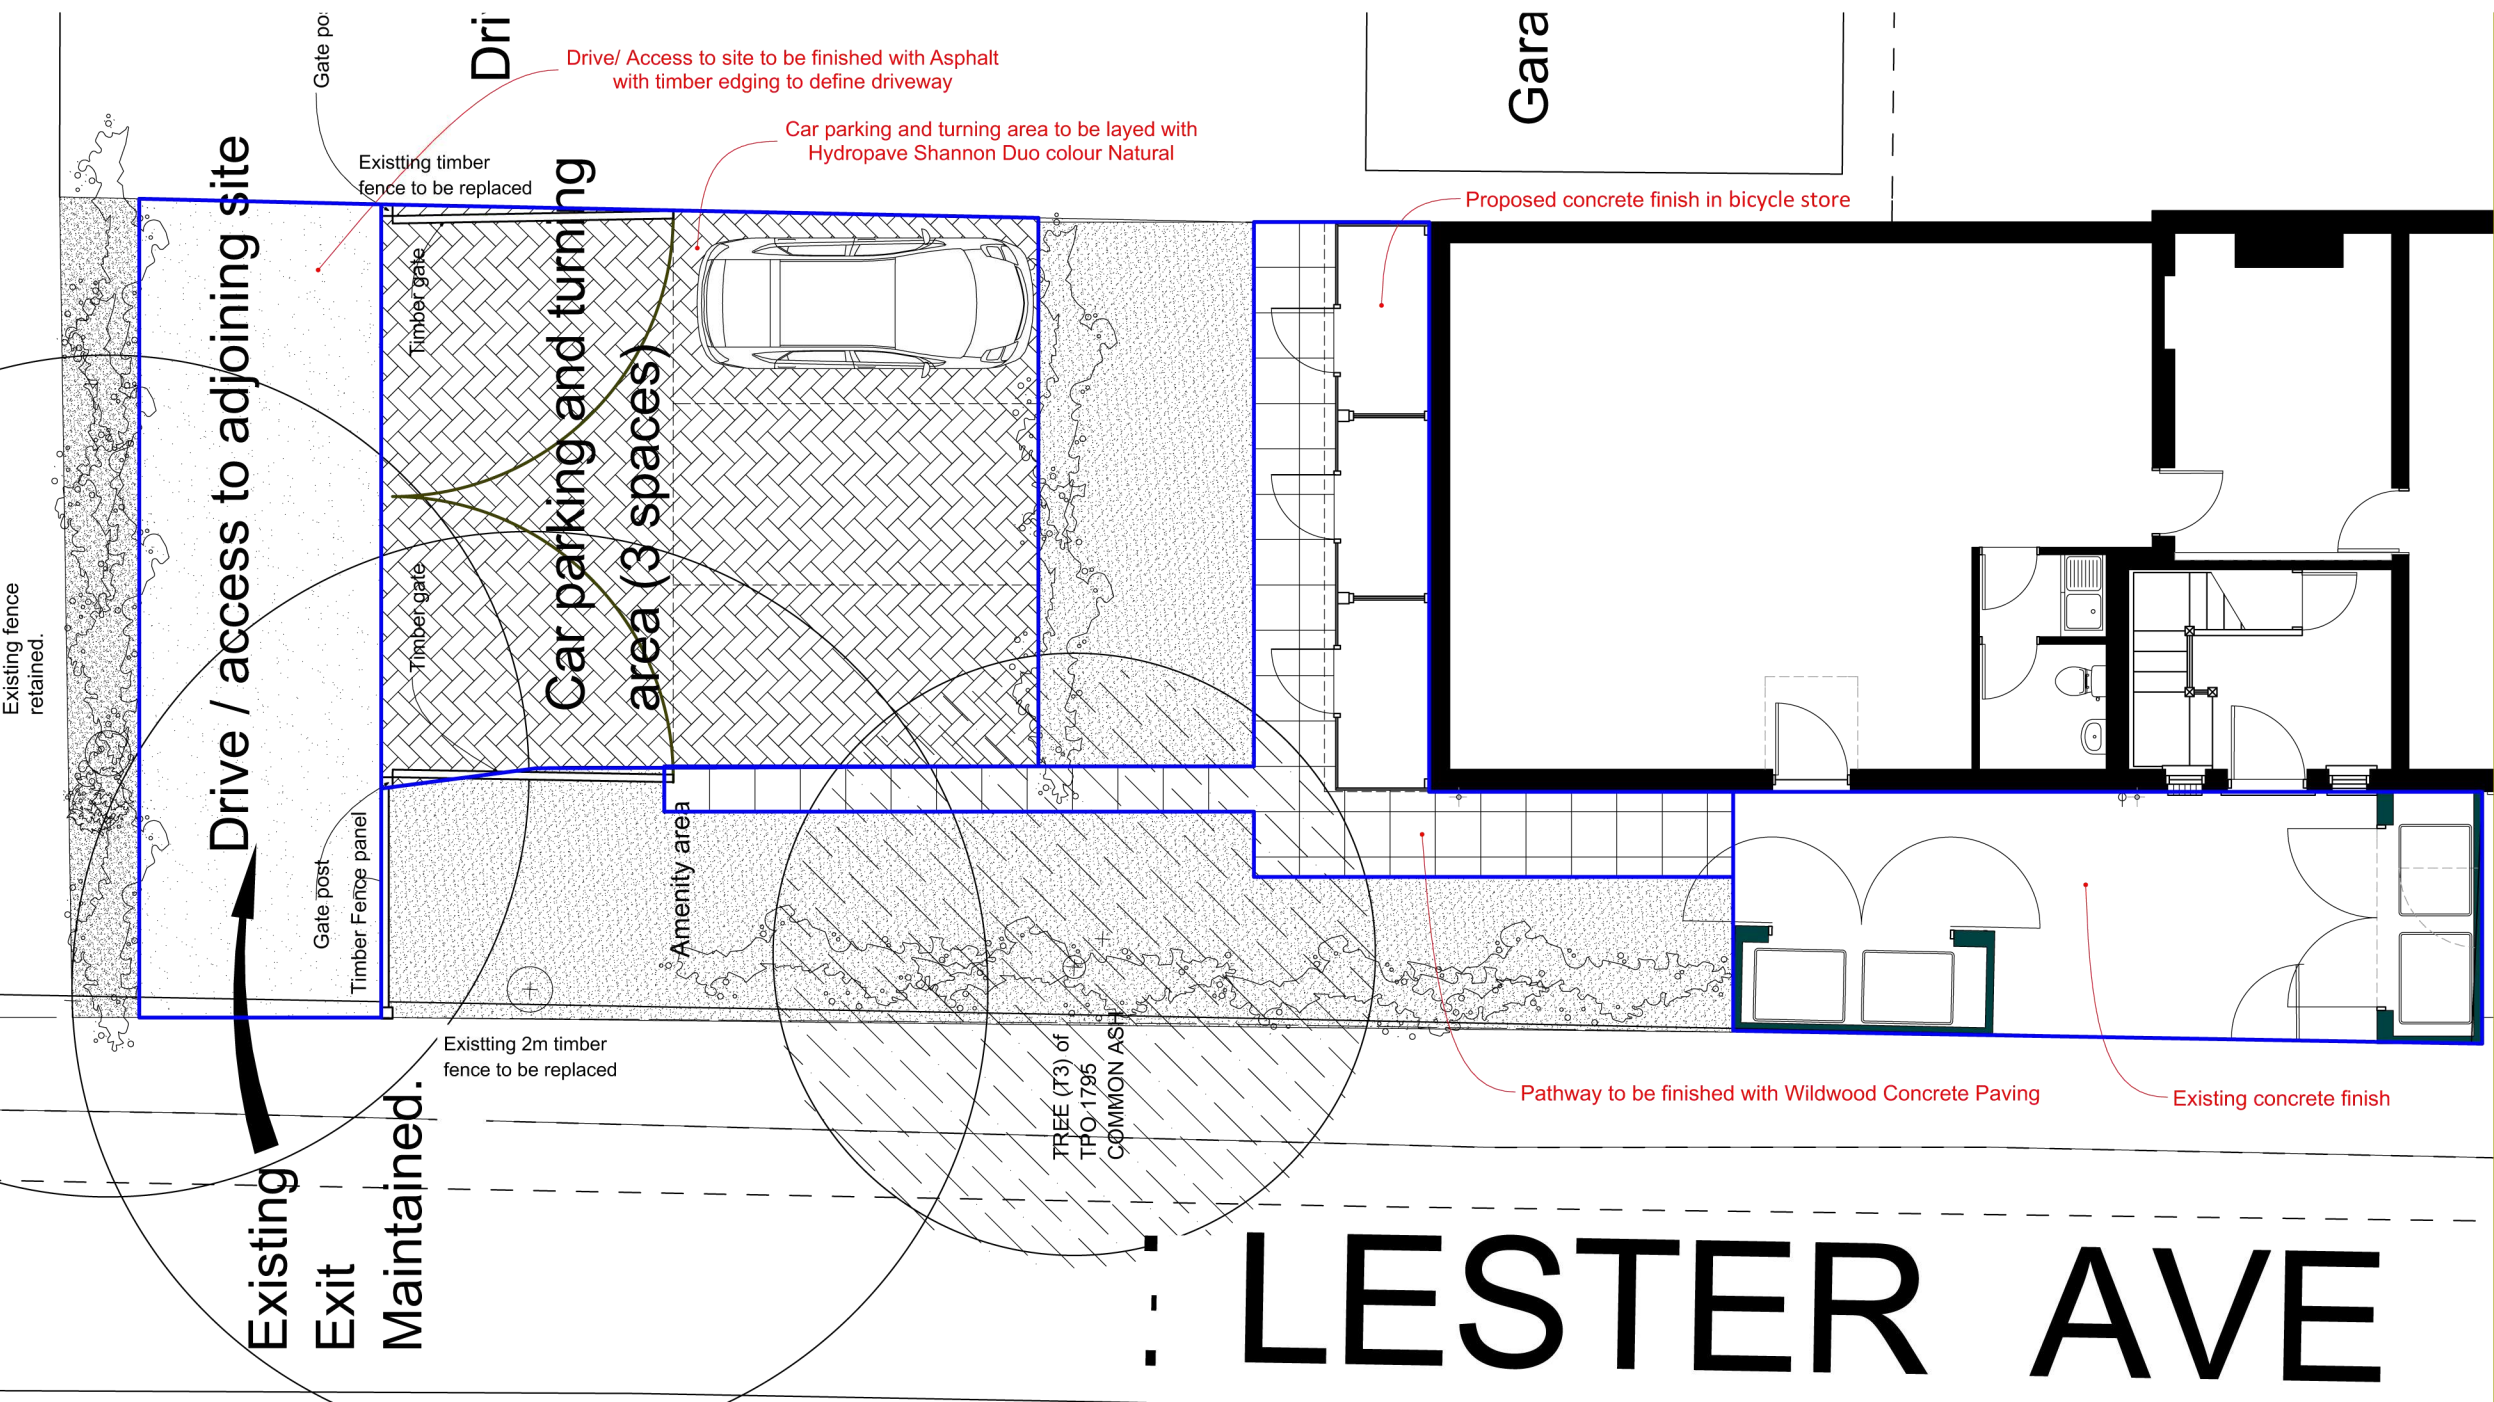

1:100

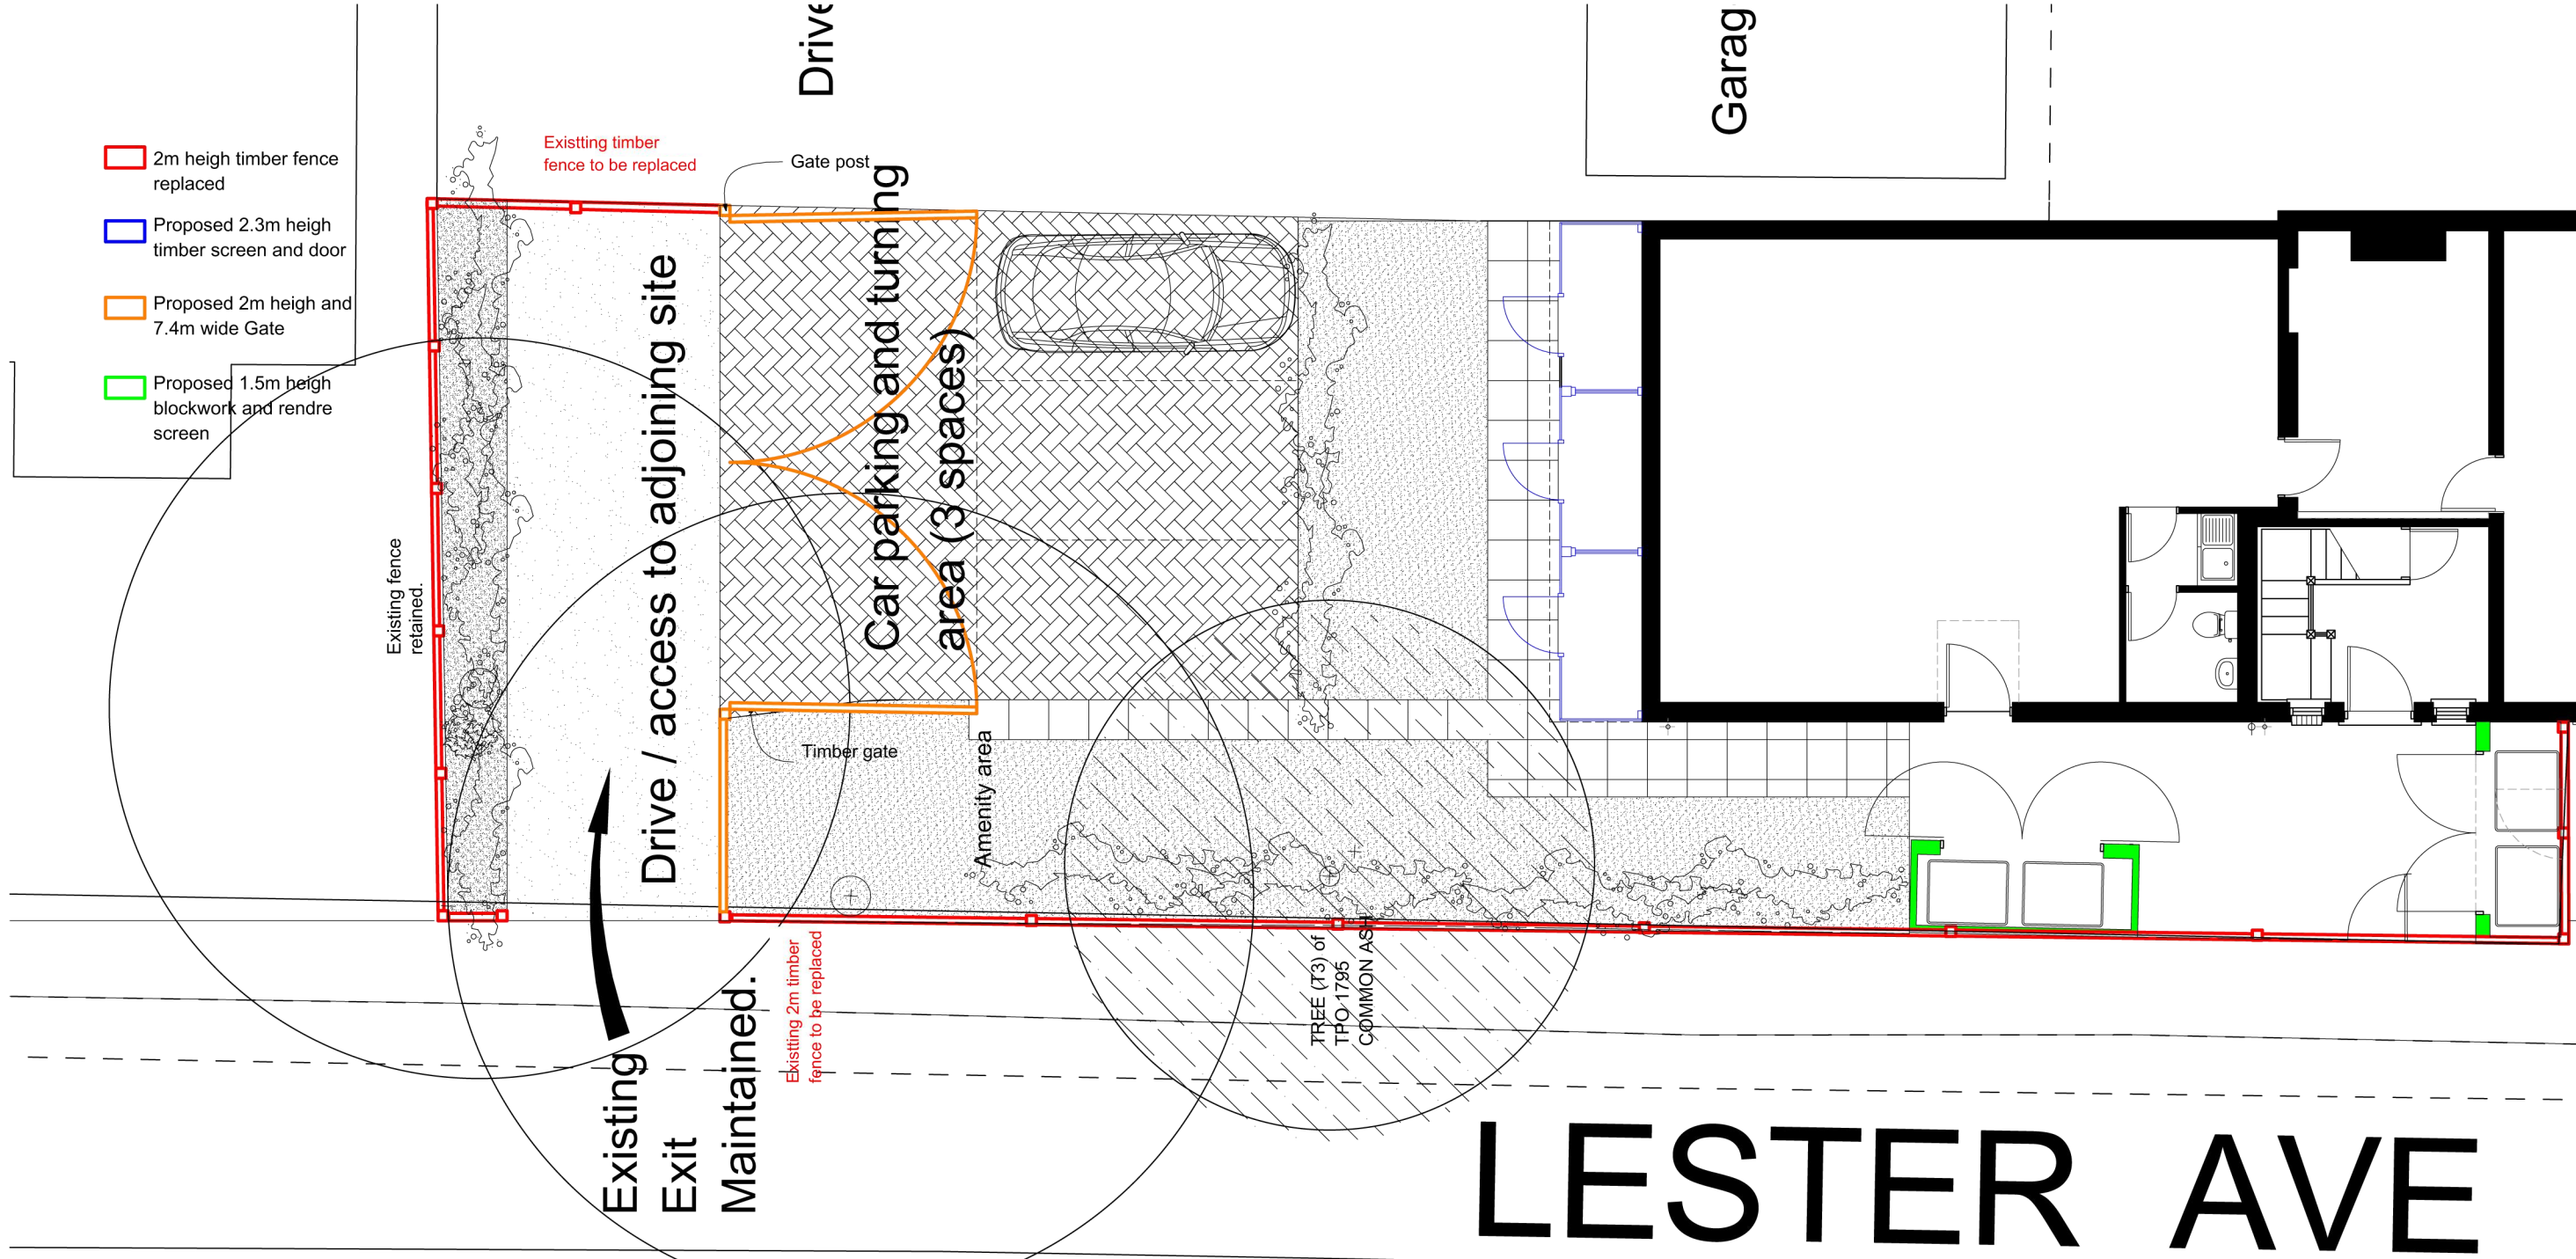

Screen walls, fence, hedges and other means of enclosure


1:100

revisions & notes:	A	14.06.16	NWM	PLANNING
	B	01.09.2016	NWM	PLANNING

project: 98 Bedhampton Road

drawing name: Hard & soft landscaping, Contractors compound, and Boundary layout as proposed
status: PLANNING
date: 01.09.2016
scale: 1:100 @A1
drawn: NWM

pwparchitects
61 South Street, Havant, Hampshire PO9 1BZ
t: 023 9248 2494
e: design@pwp-architects.com
w: www.pwp-architects.com
Project No. 5336
drawing No. 1012
rev B

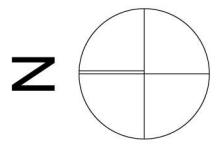

0 100mm @A1

Note: All dimensions to be checked on site by the contractor before fabrication and erection. Figured dimensions to be taken in preference to scaled dimensions. This drawing is the copyright of the architects and must not be reproduced or used without their express consent, except for the purposes of a planning application. Electronic issue of this drawing to be confirmed by paper hard copy only.