
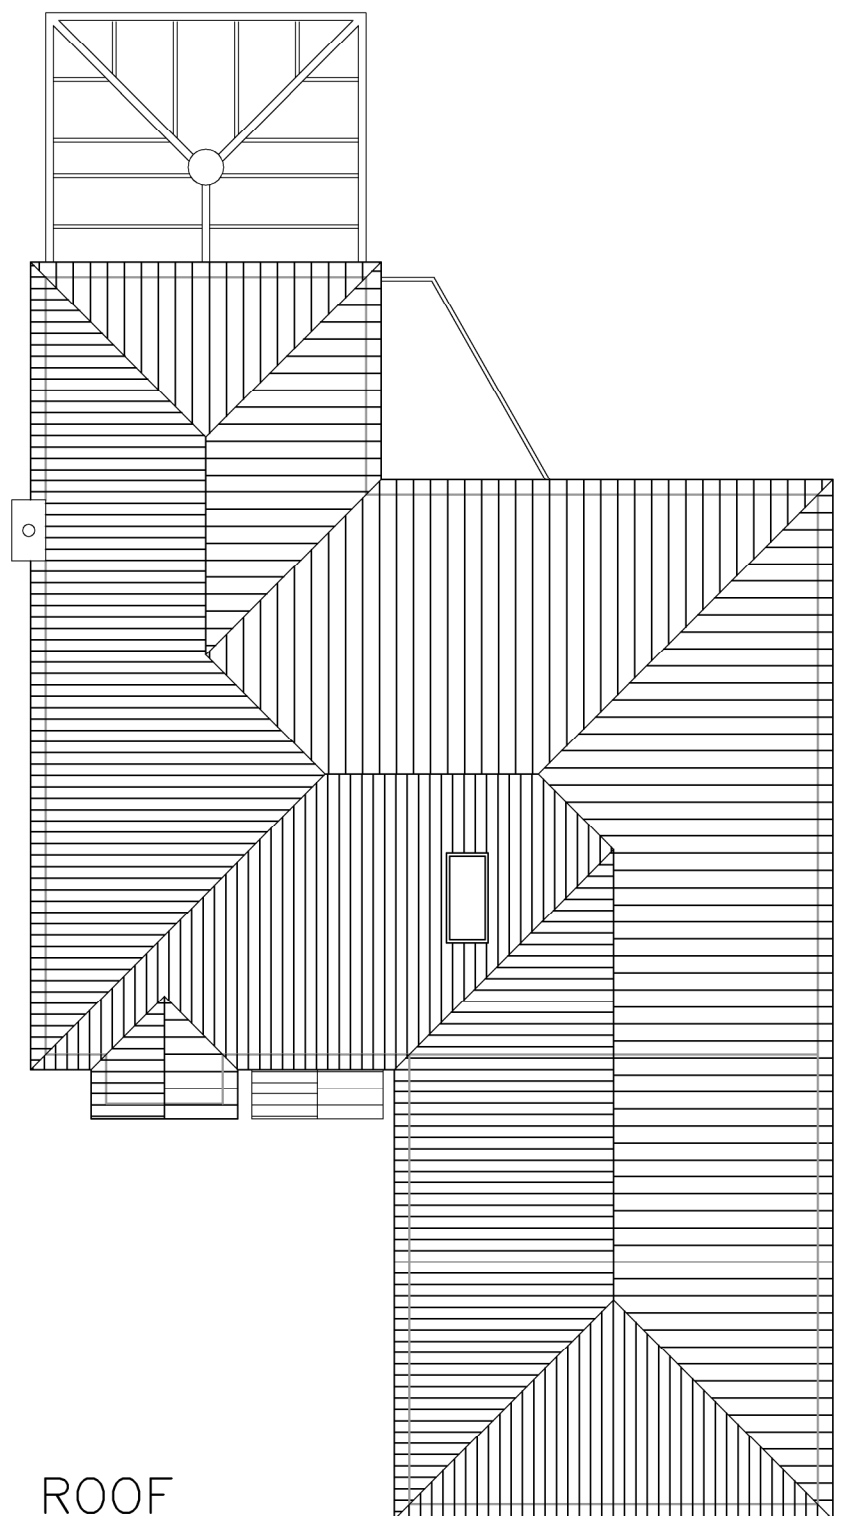
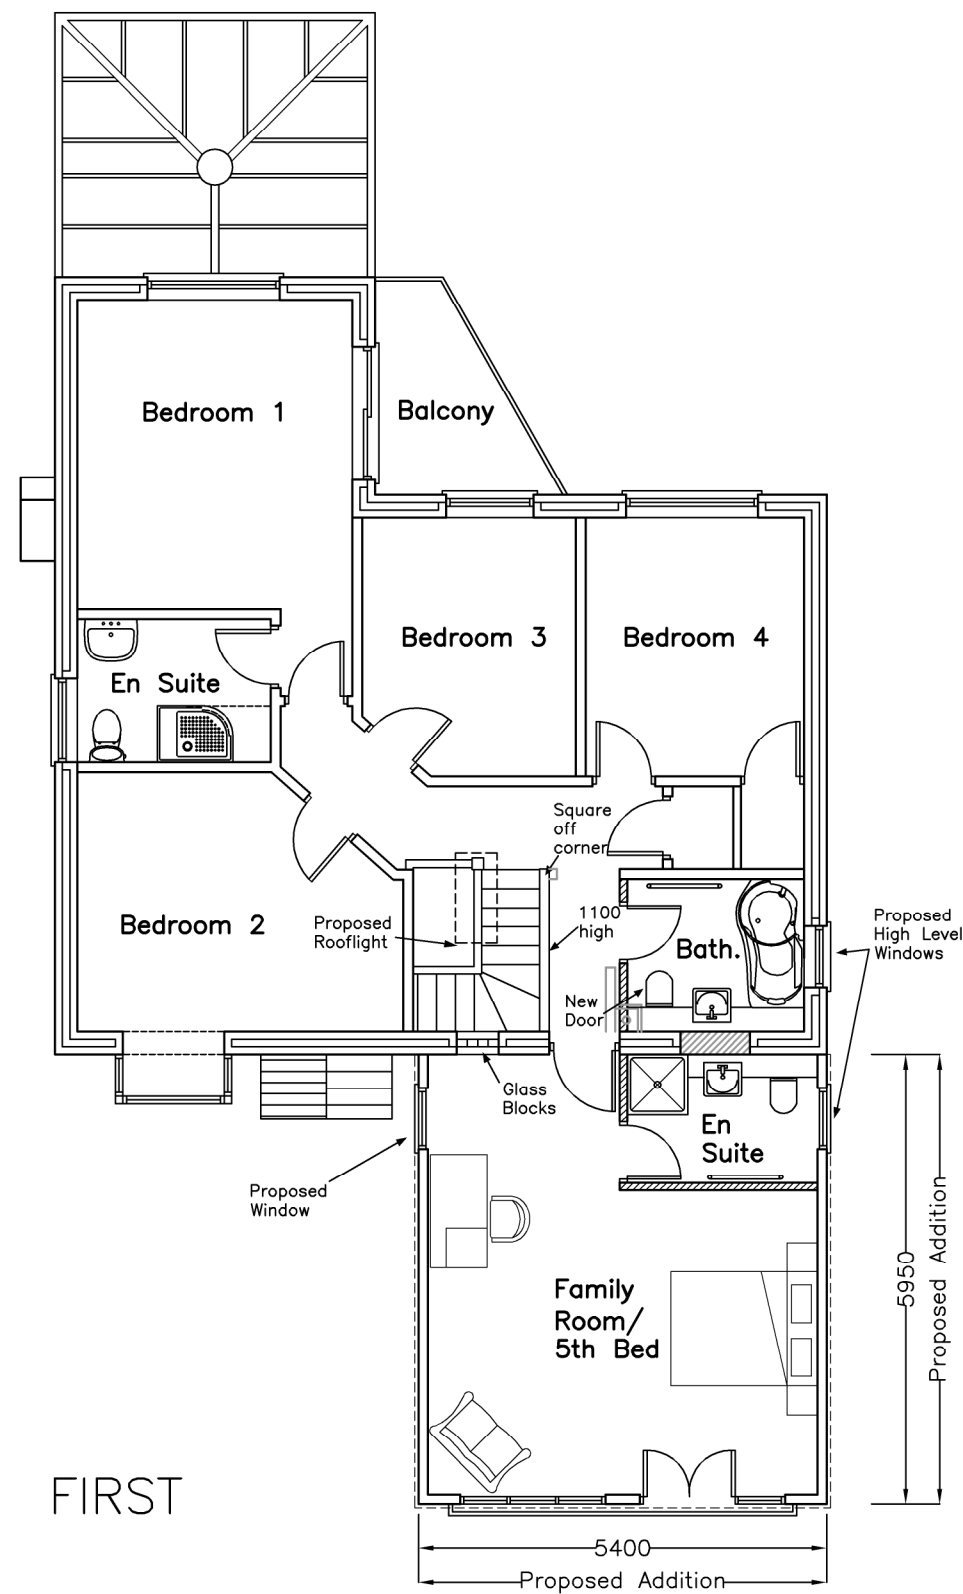
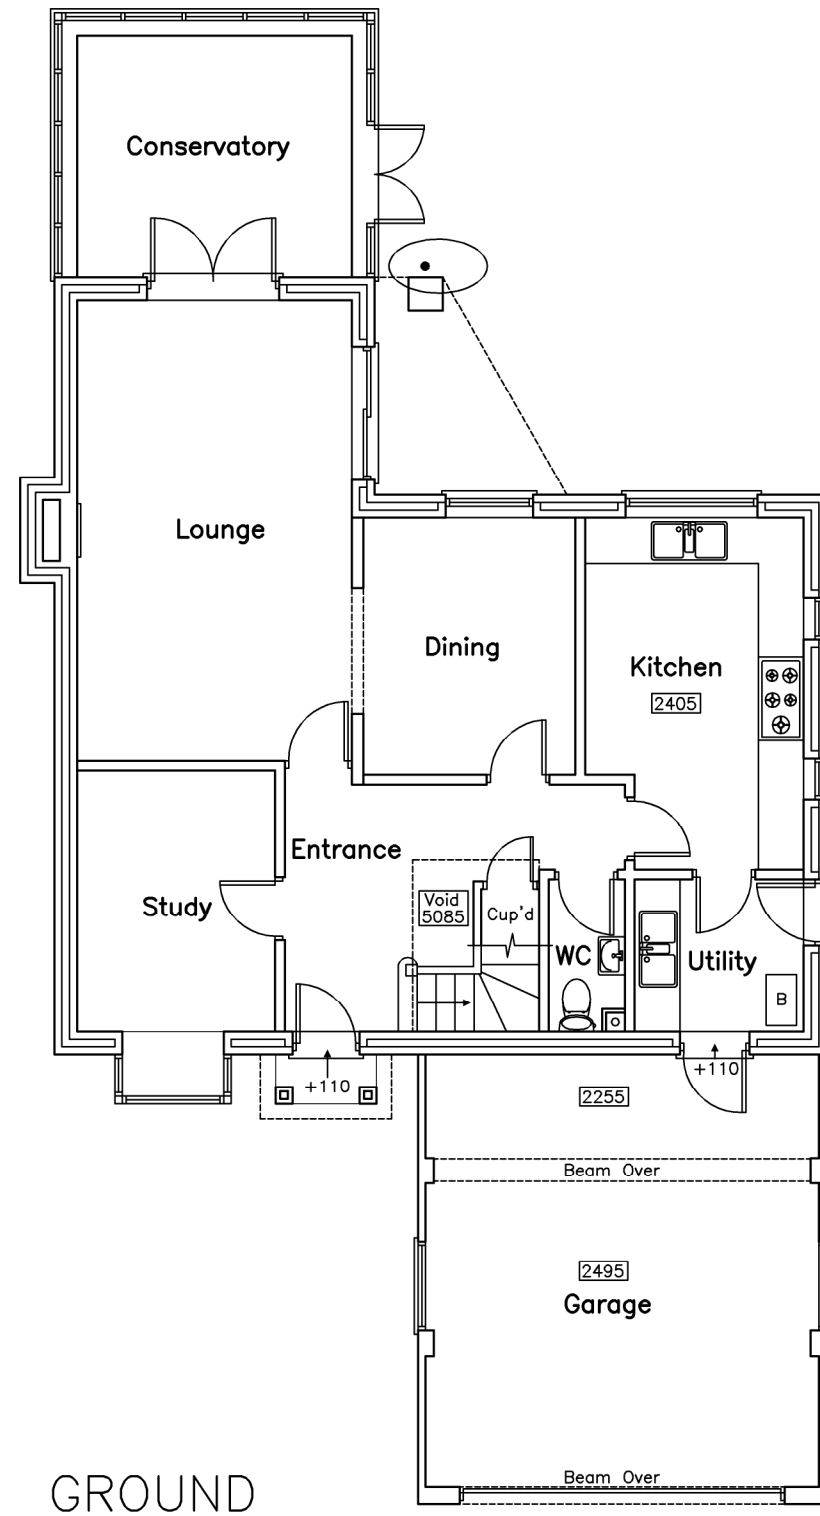



Notes:
 Stairs: 13
 Width: 810
 Rise: 200
 Going: 250
 Void Height: 5085
 Door Threshold: +90 GFL

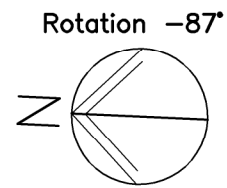

8A Langstone Av.
 Havant
 PO9 1RU

Proposal Plans

Revisions
 A. Client Revisions 13/06/16

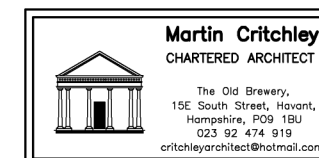

Scale A3 = 1:100
 Drawn SAR
 Date 13/06/16

1631-402^A

