




Key

Existing Ground Level

+55.11

Finished Floor Level

FFL 55.25

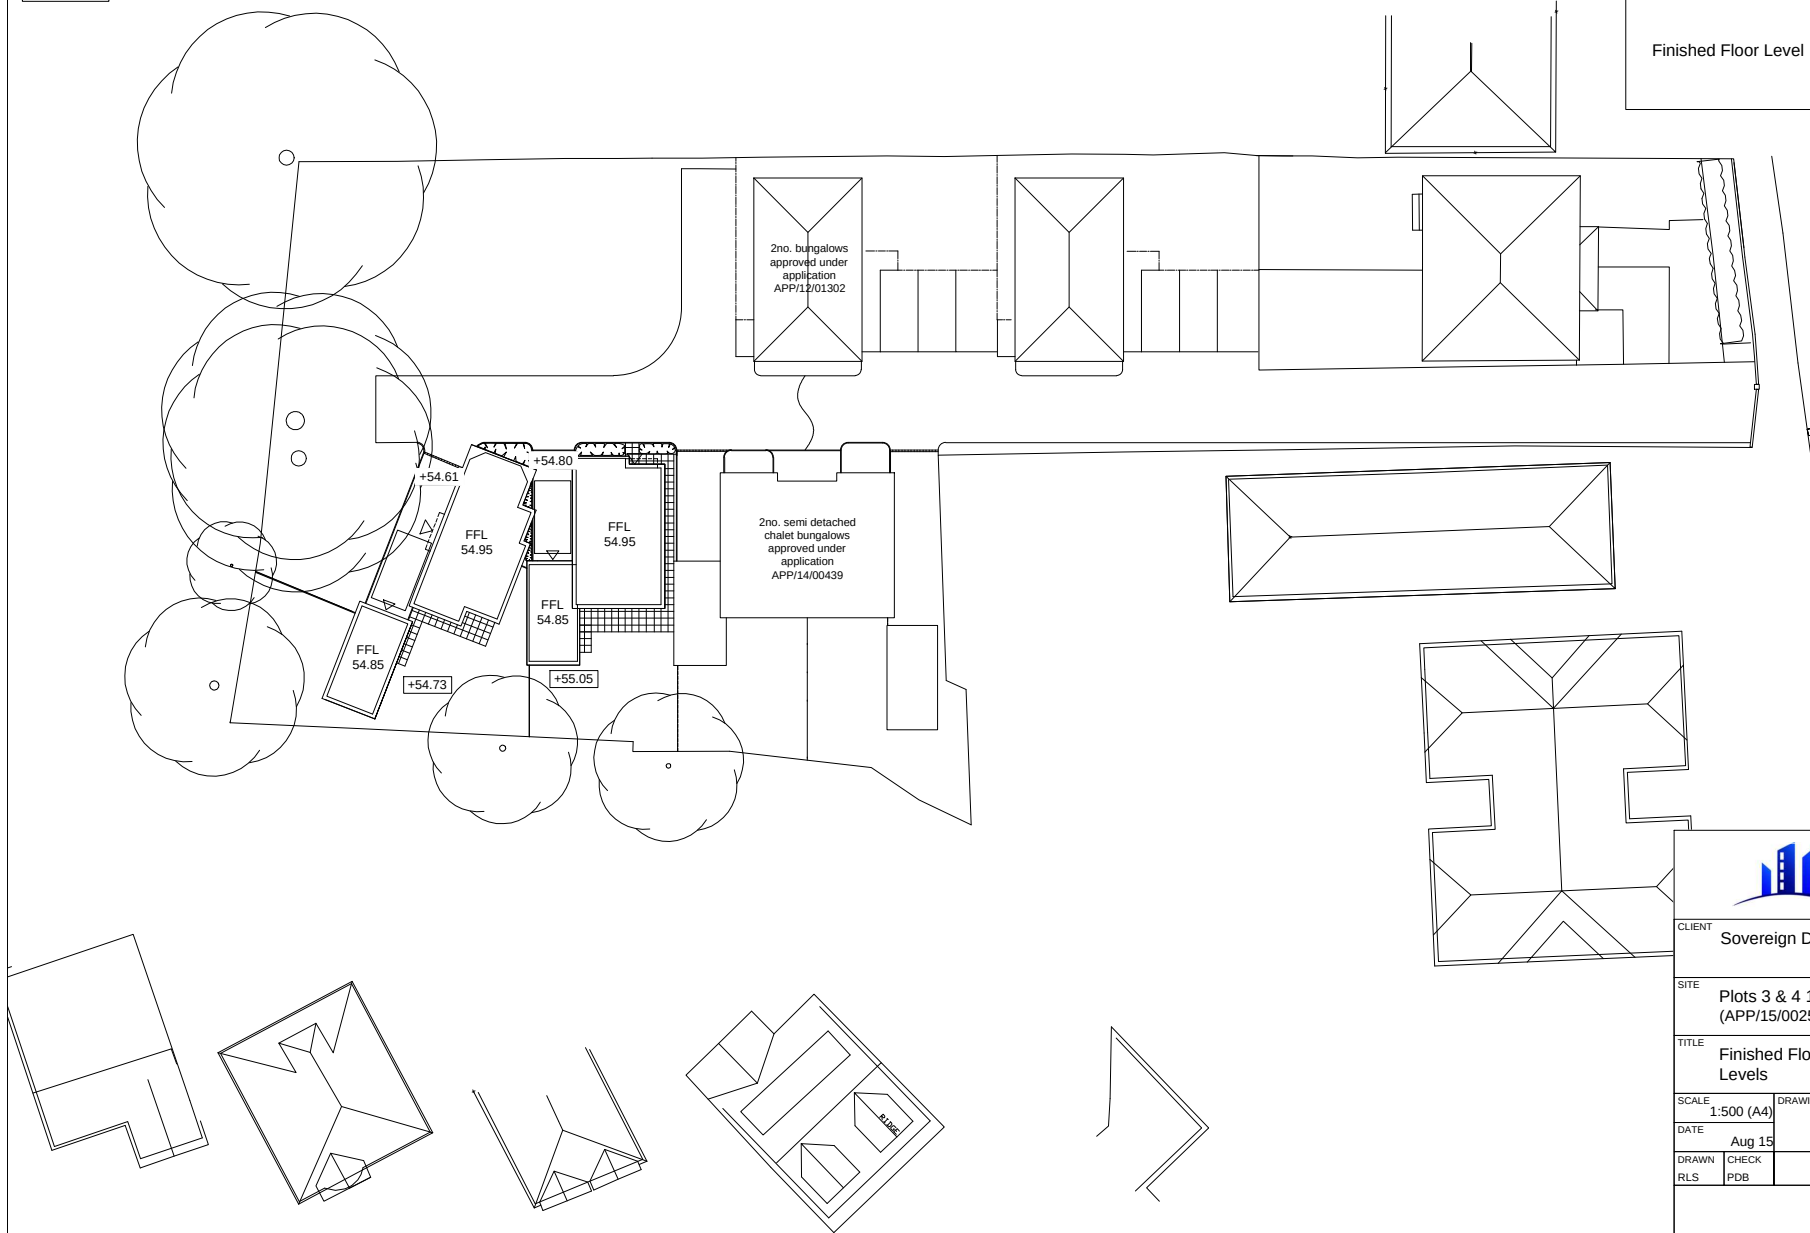


Residential Development Solutions

CLIENT

Sovereign Developments Ltd

SITE

Plots 3 & 4 109 London Road, Cowplain
(APP/15/00255)

TITLE

Finished Floor Levels & Existing Ground Levels

SCALE

1:500 (A4)

DATE

Aug 15

DRAWN

RLS

CHECK

PDB

DRAWING NO.

LR4-DoP-03

REVISION