




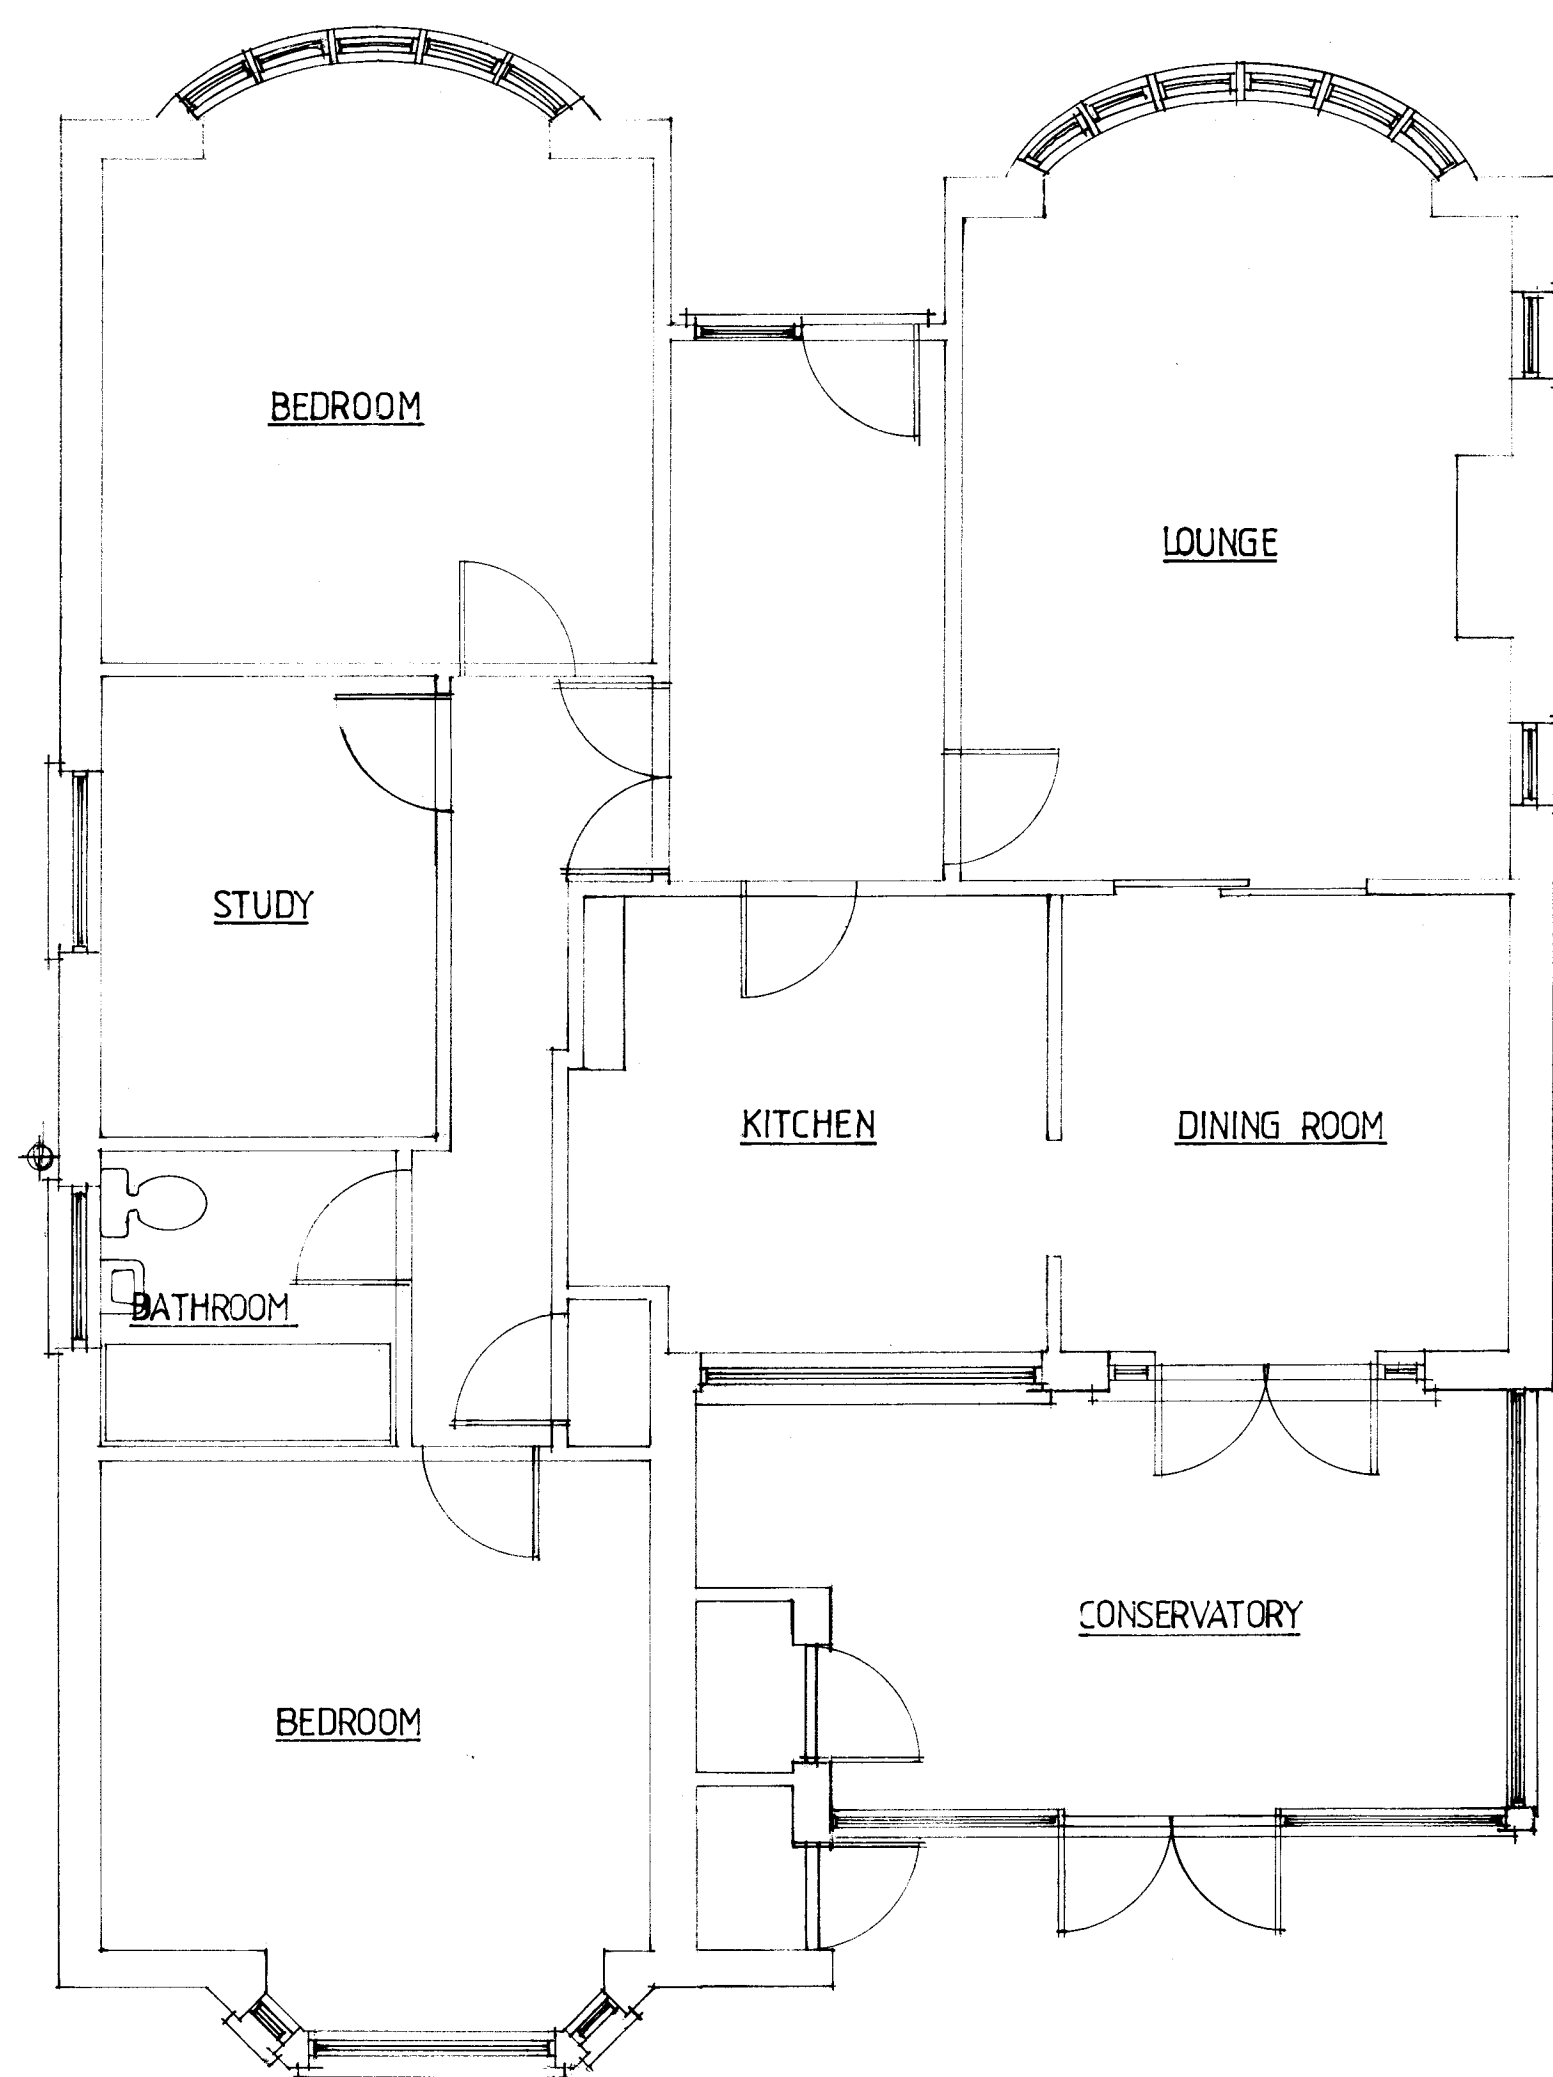


EXISTING GROUND FLOOR

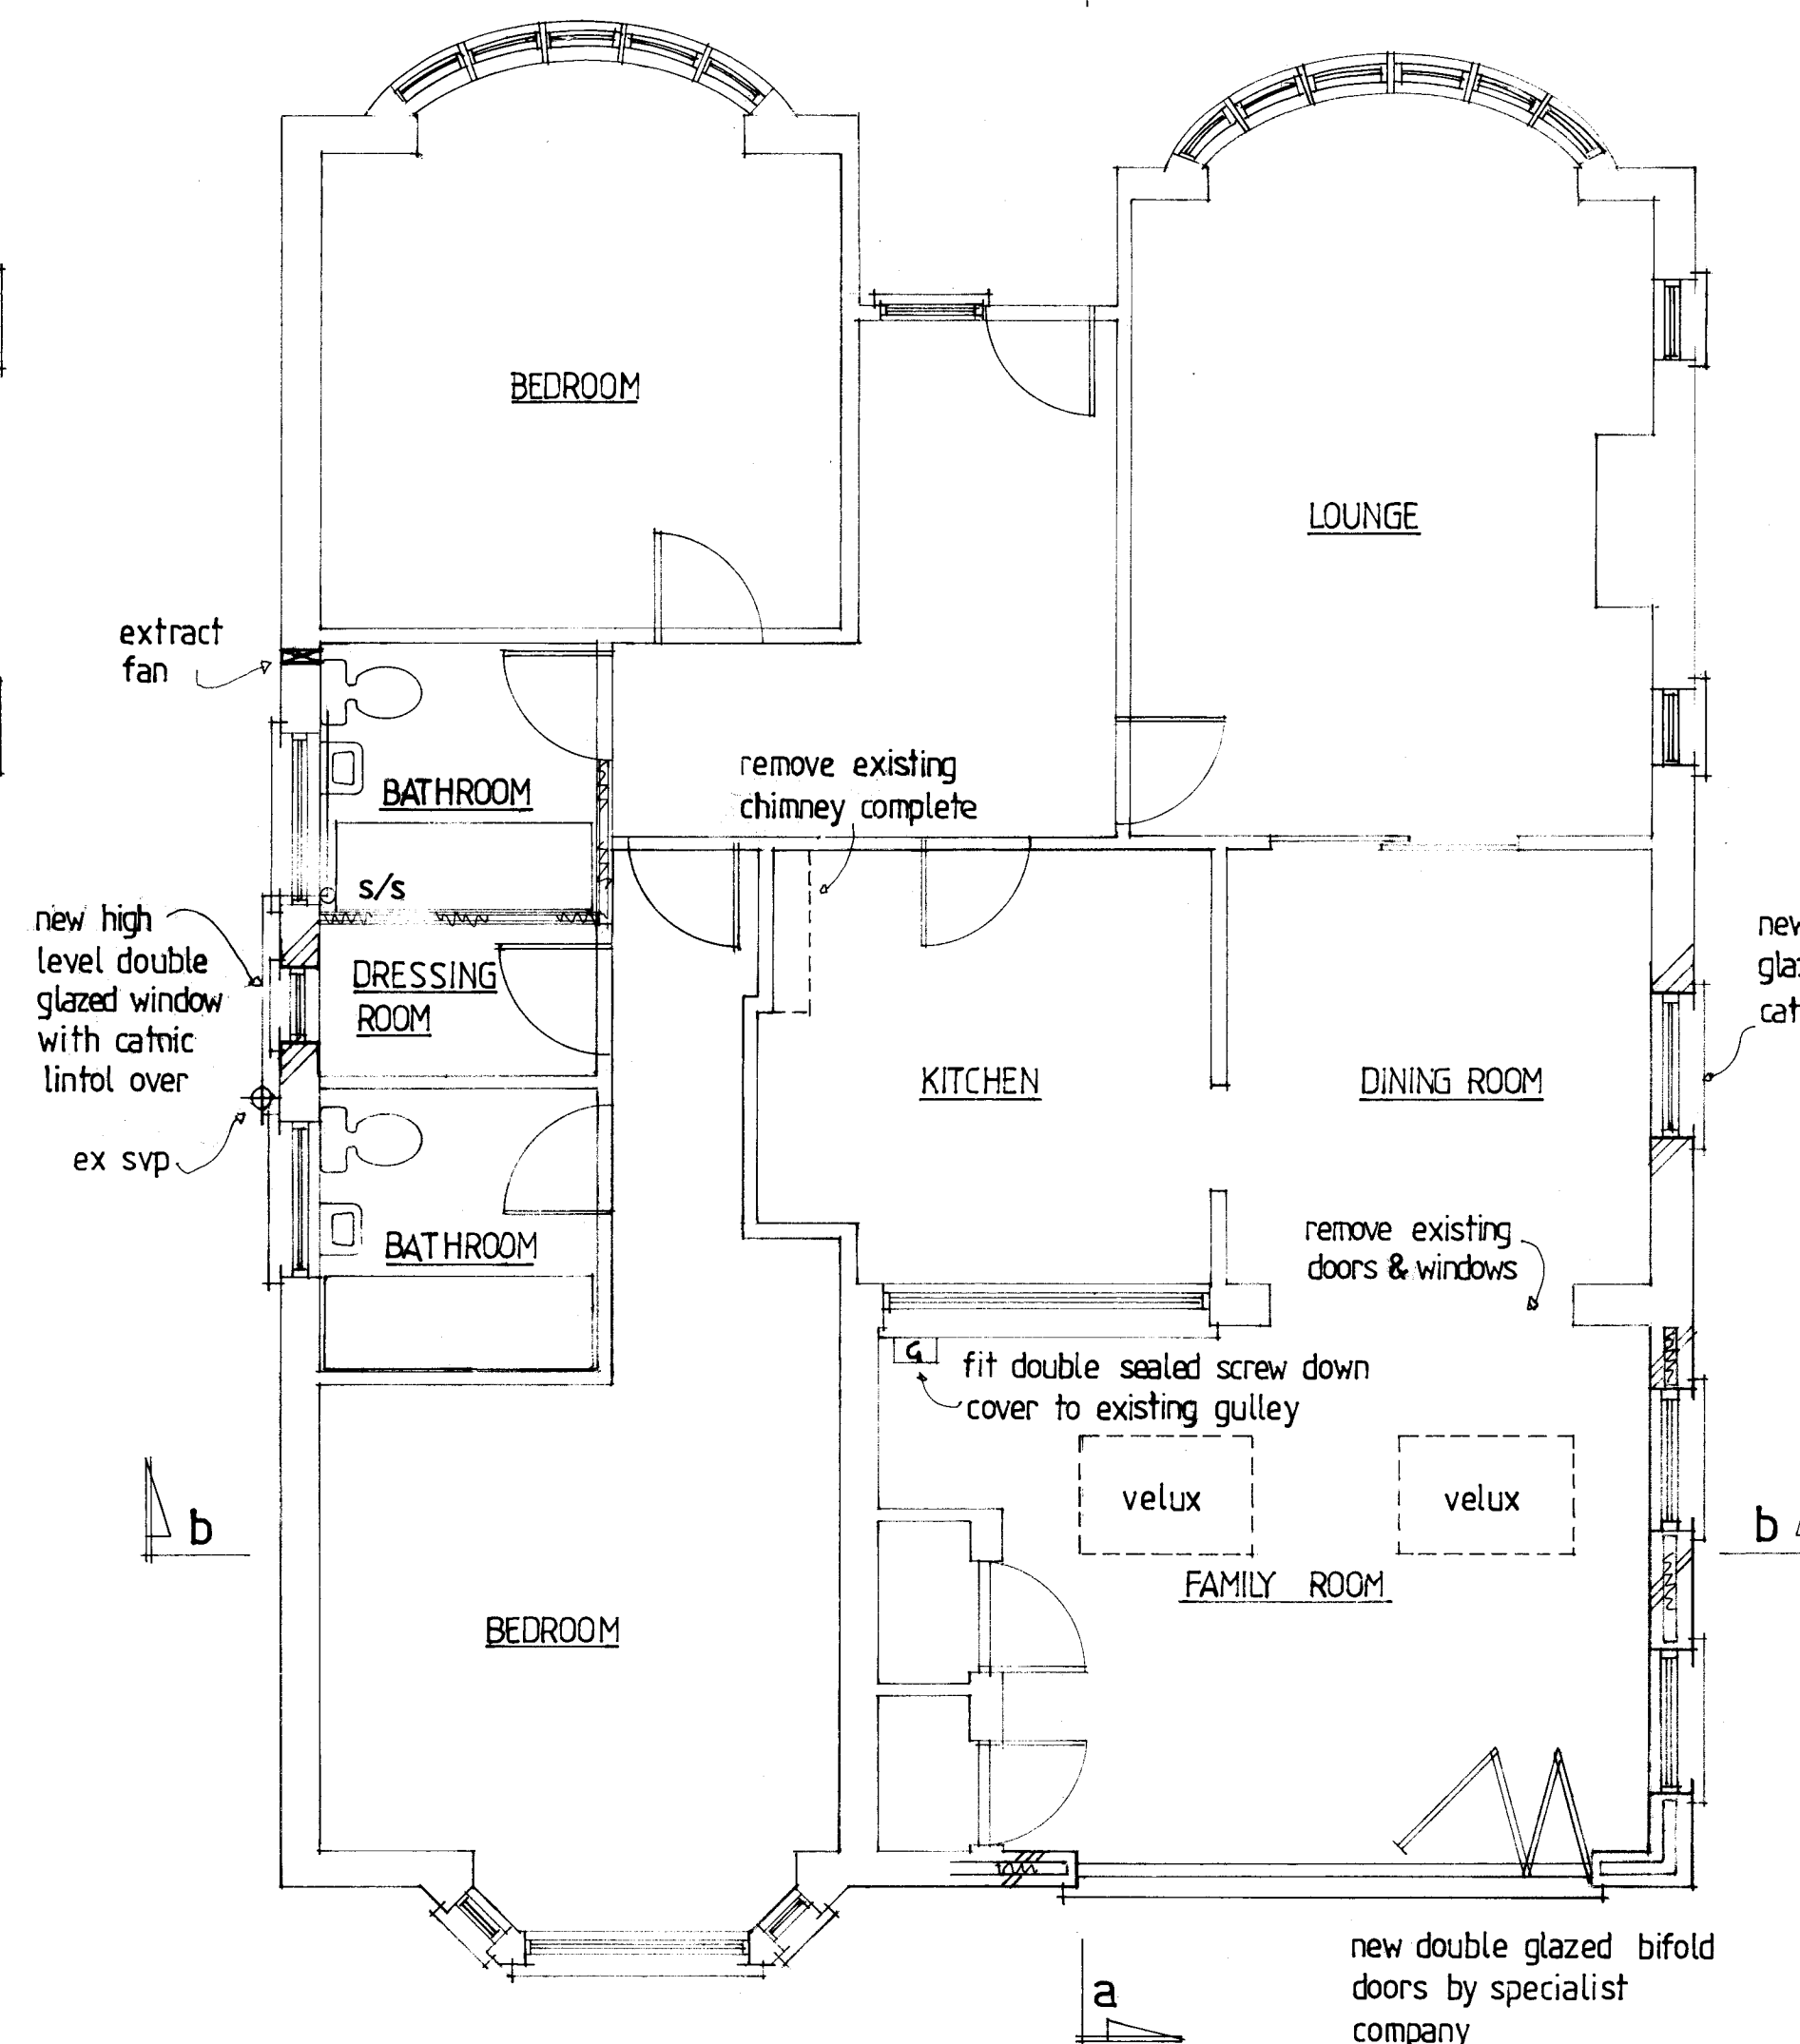


PROPOSED GROUND FLOOR

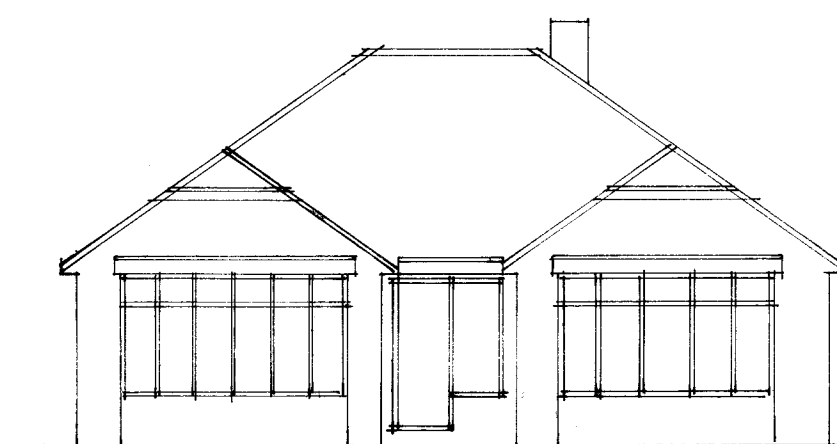


EXISTING FRONT

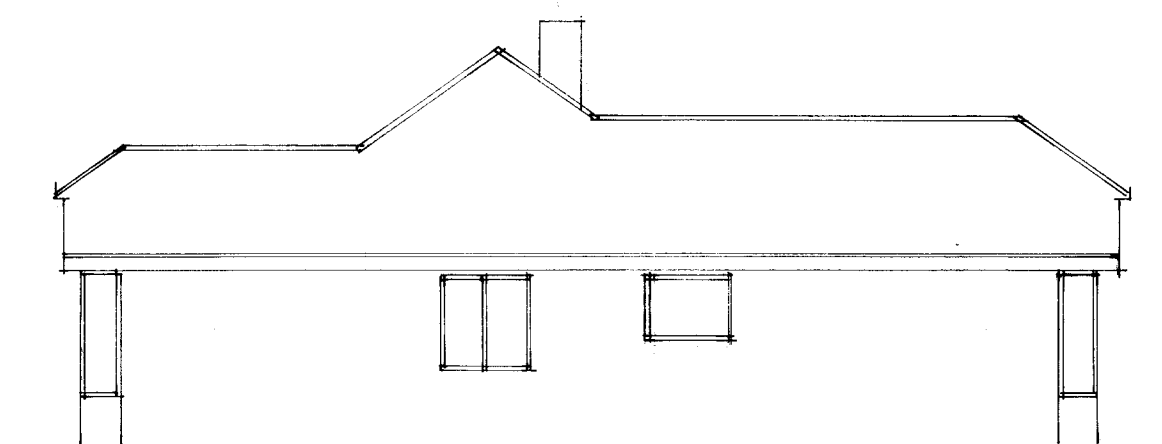


EXISTING SIDE

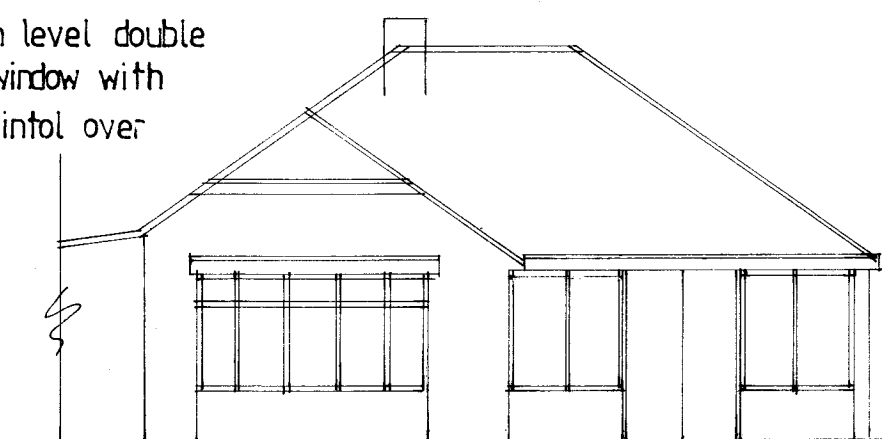


EXISTING REAR

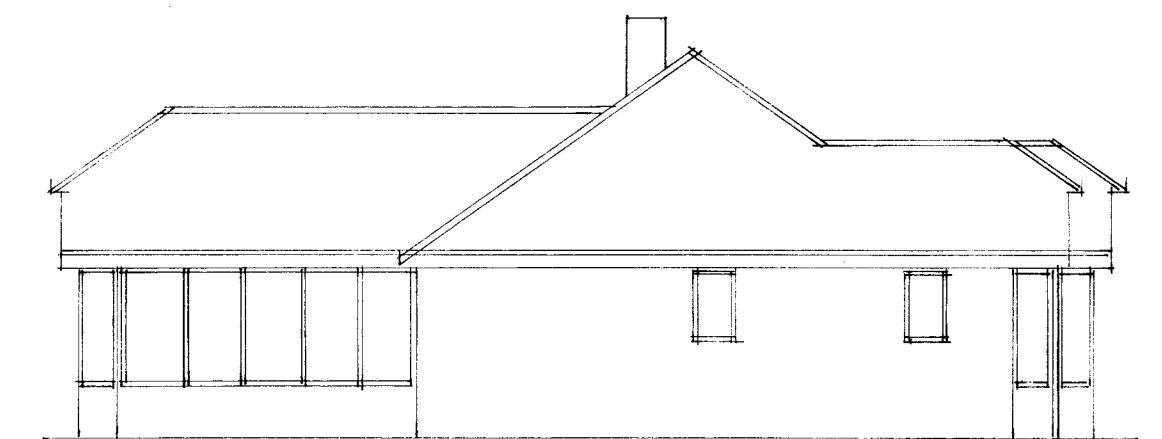


EXISTING SIDE

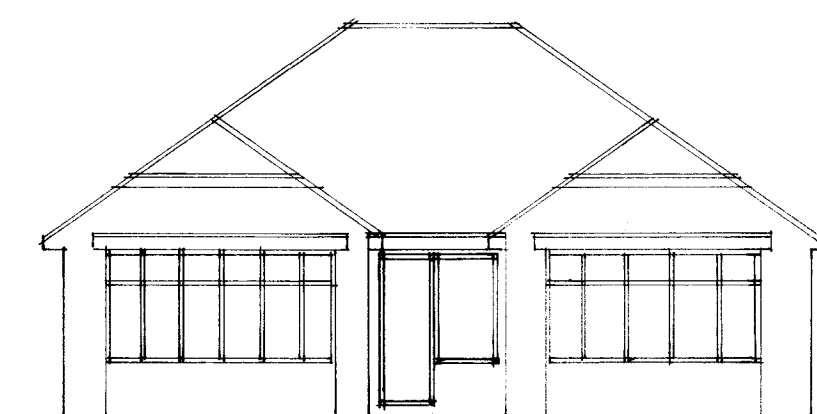


PROPOSED FRONT

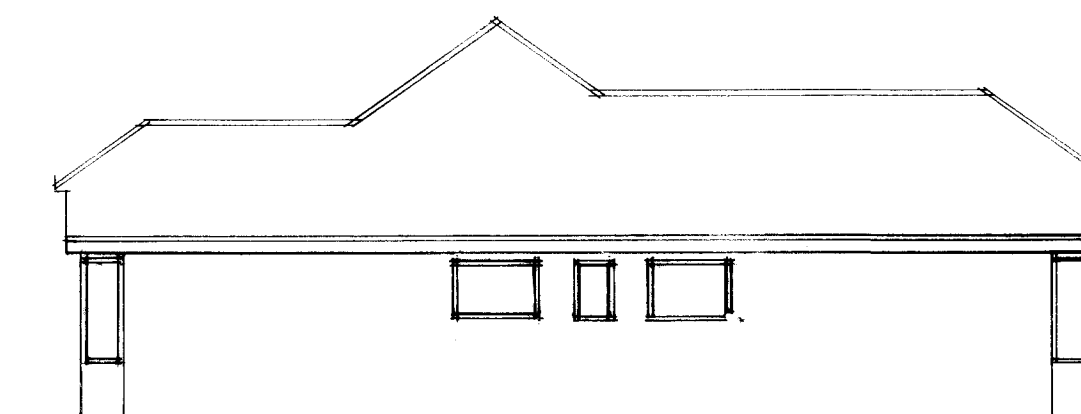

PROPOSED SIDE

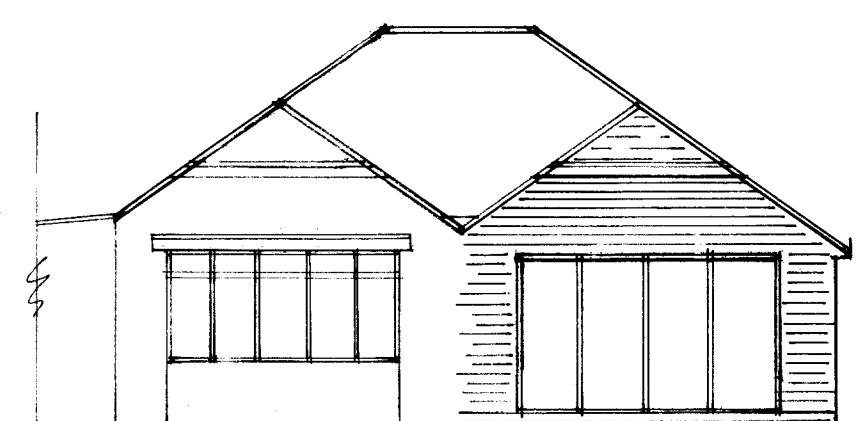

PROPOSED REAR

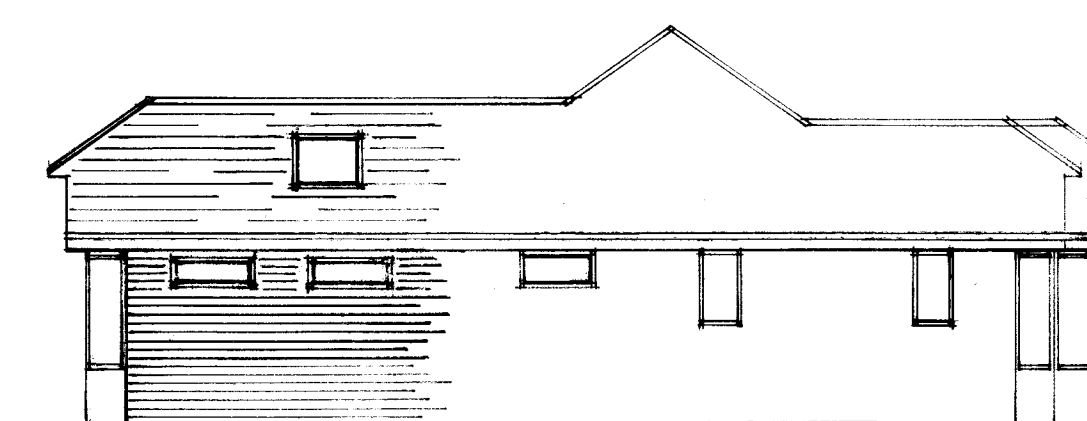

PROPOSED SIDE

A	Date	Revision
© copyright		
THORNS-YOUNG ARCHITECTURAL		
THORNS-YOUNG LTD CHARTERED BUILDING CONSULTANTS 232 London Road, North End, Portsmouth PO2 9JQ Tel: (023) 9267 3883 Fax: (023) 9266 3457 Website: www.thornsyounge.co.uk		
Client		
MR R. GREEN		
Job Title		
46 BERKELEY SQUARE HAVANT		
Drawing Title		
EXTENSION		
Scale 1:50 + 1:100 at A1		
Date NOV 2015		Drawn by CP
Drg. No.		Rev.
8252.15		