

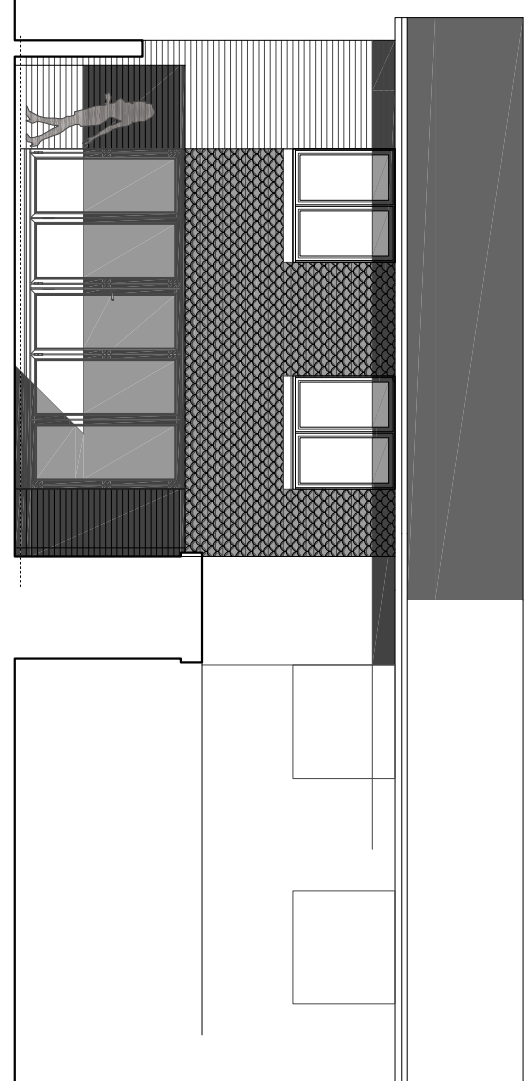


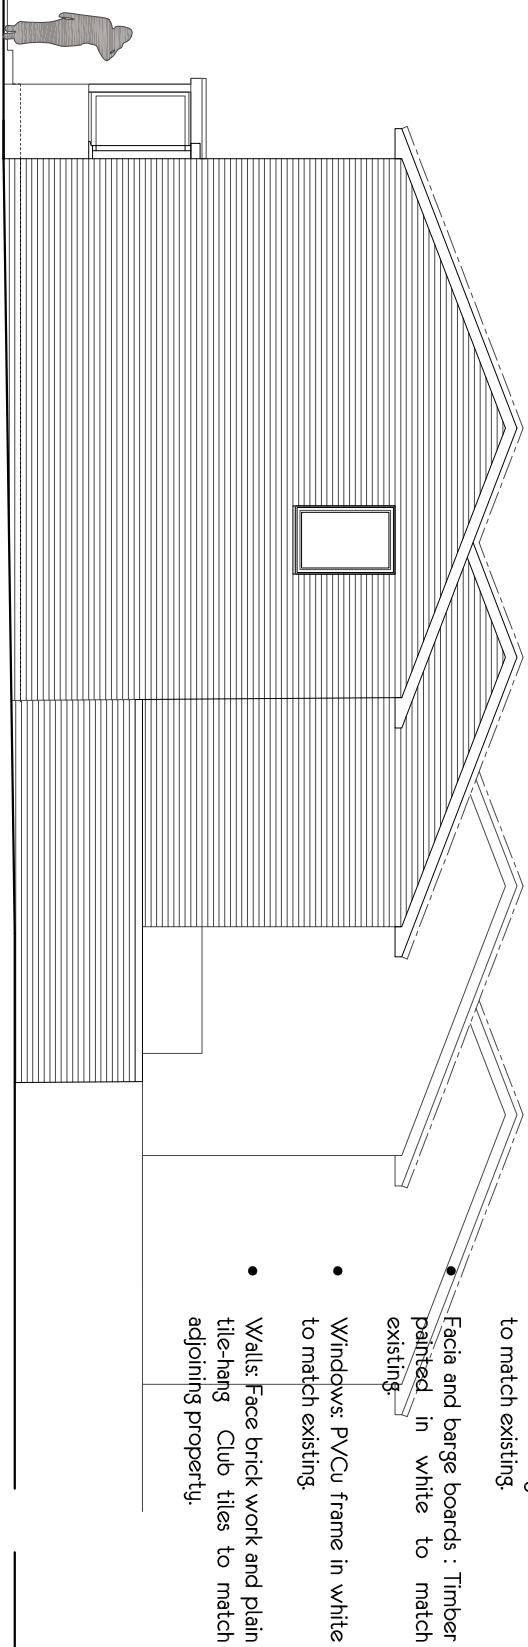

PROPOSED SIDE ELEVATION NORTH
1:100

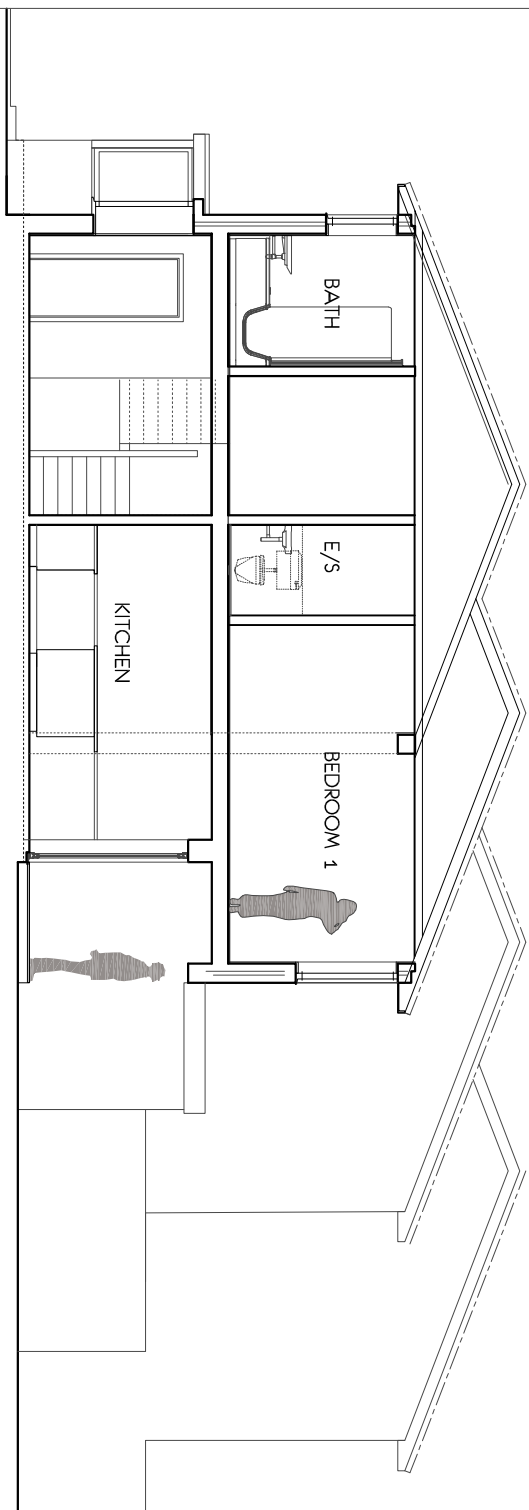

PROPOSED CROSS SECTION NORTH 1:100

Revision		Date	
Client Mr WAYNE FINN			
Scale	1:100	Drawn	KOUROSH

Project PROPOSED ROOF EXTENSION @ 11 DELIUS WALK, WATERLOOVILLE											
Drawing Title ELEVATIONS_PROPOSED											
Date FEB 2016	Checked										
Project Number 160106											
Drawing No PRO7	Revision <table><tr><td></td><td></td><td></td><td></td><td></td><td></td><td></td><td></td><td></td><td></td></tr></table>										
© This drawing bears a Copyright & must not be reproduced without prior permission from Tong Oldfield Architects Ltd. Any discrepancies should be reported to Architect.											