

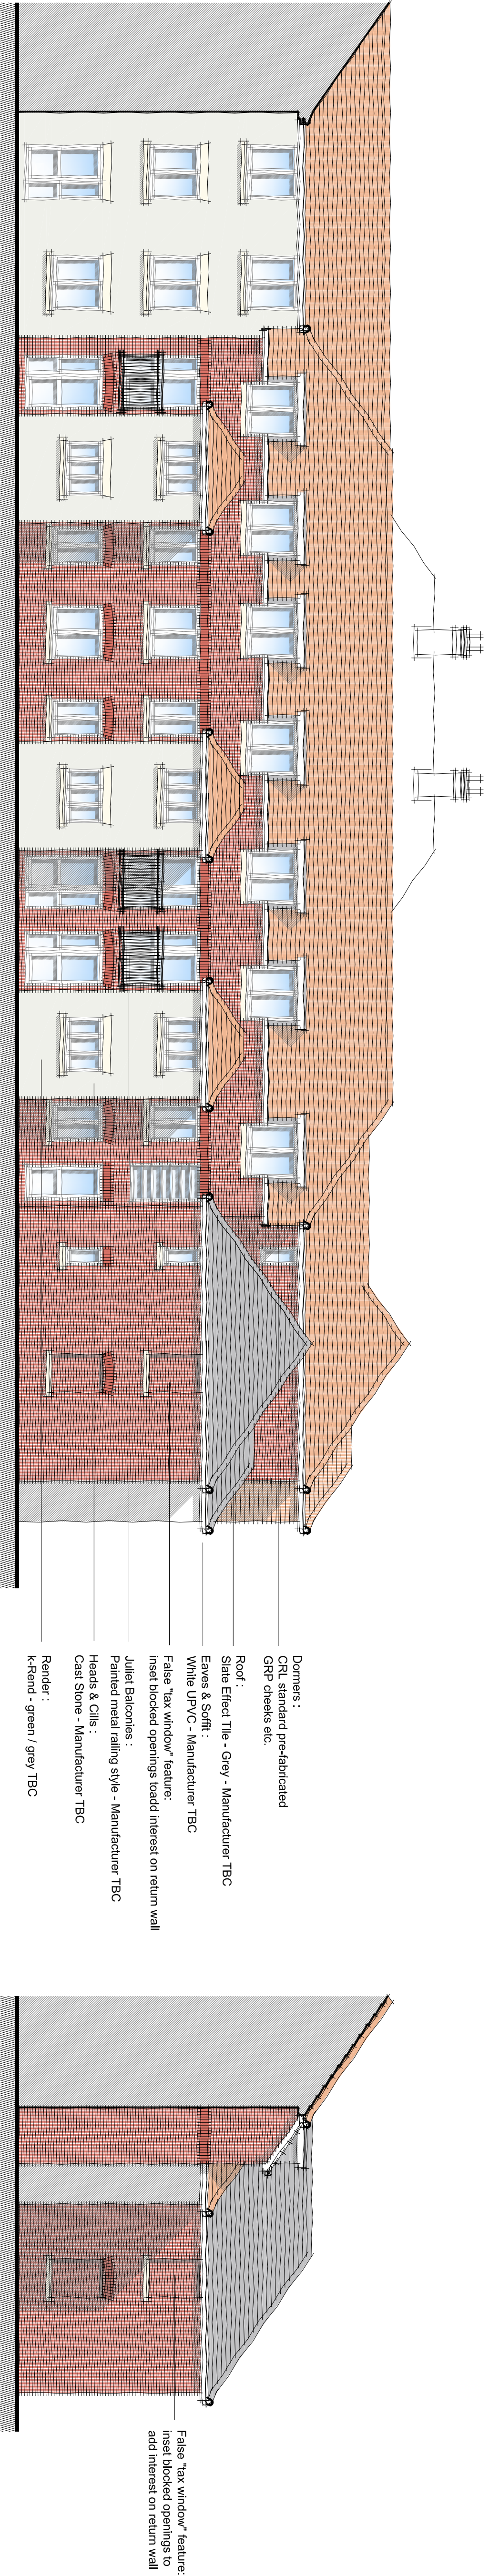
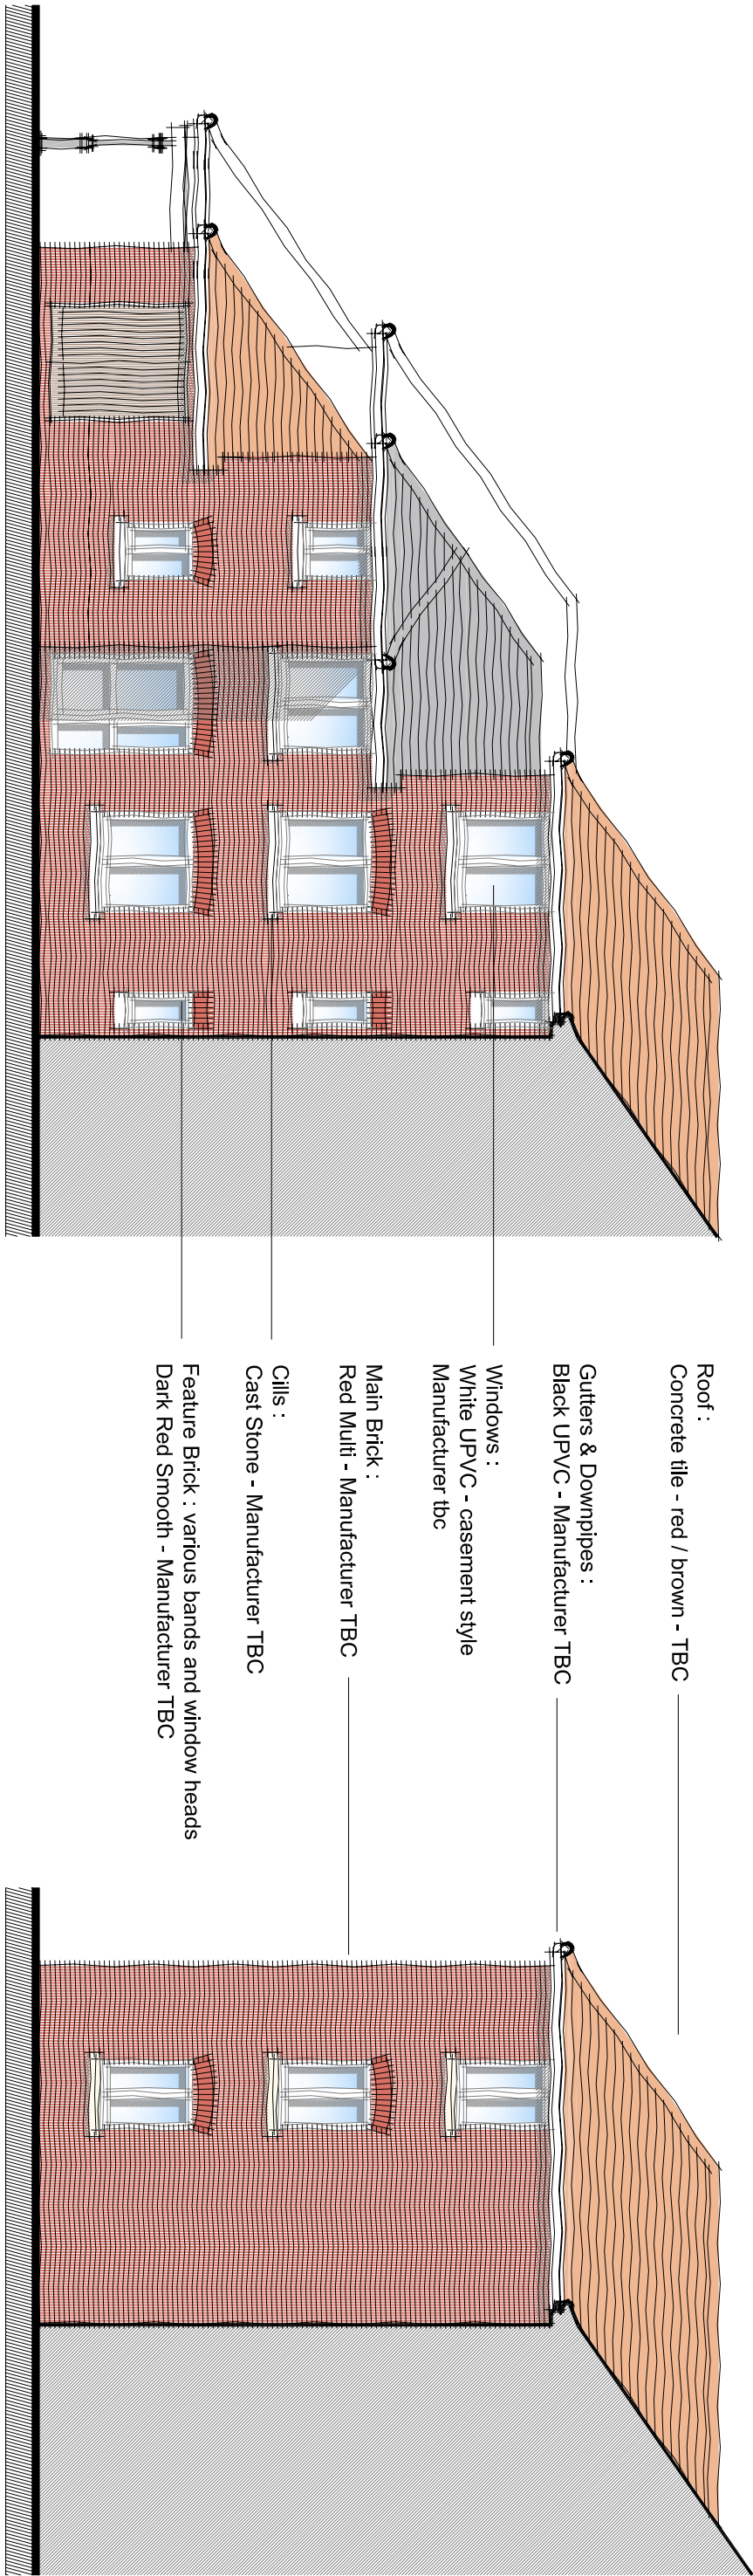


REVISIONS		
Rev.	By	Date
A.		11.11.15
north end of the development - roof extended to create applied porch above secondary entrance		

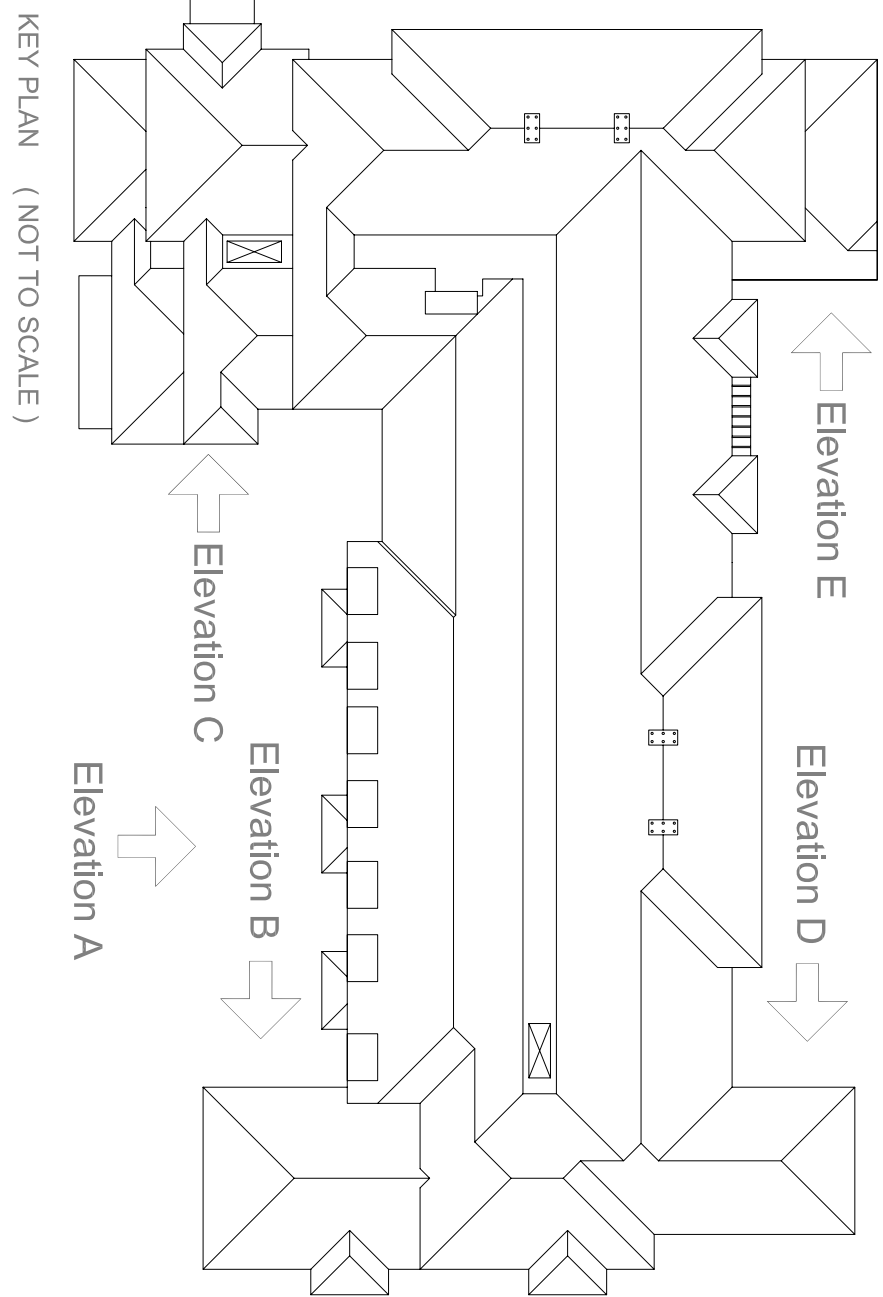


Elevation B


Elevation A - full extent into corner of courtyard

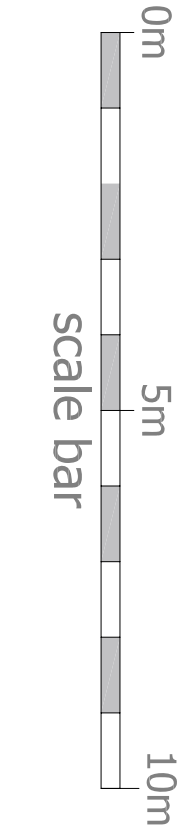

Elevation C

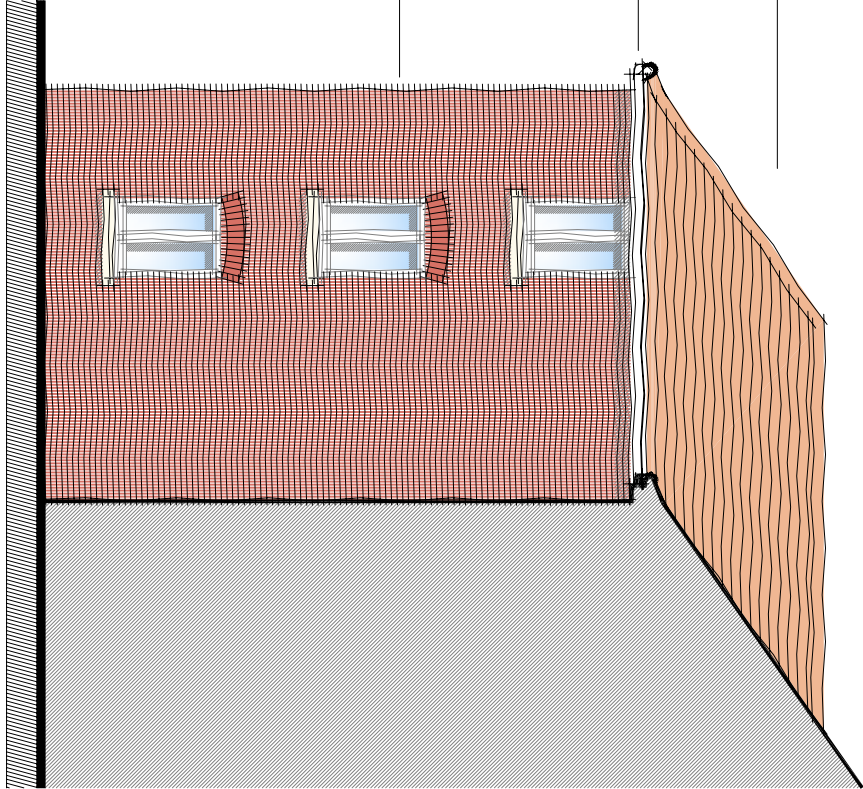

Elevation D

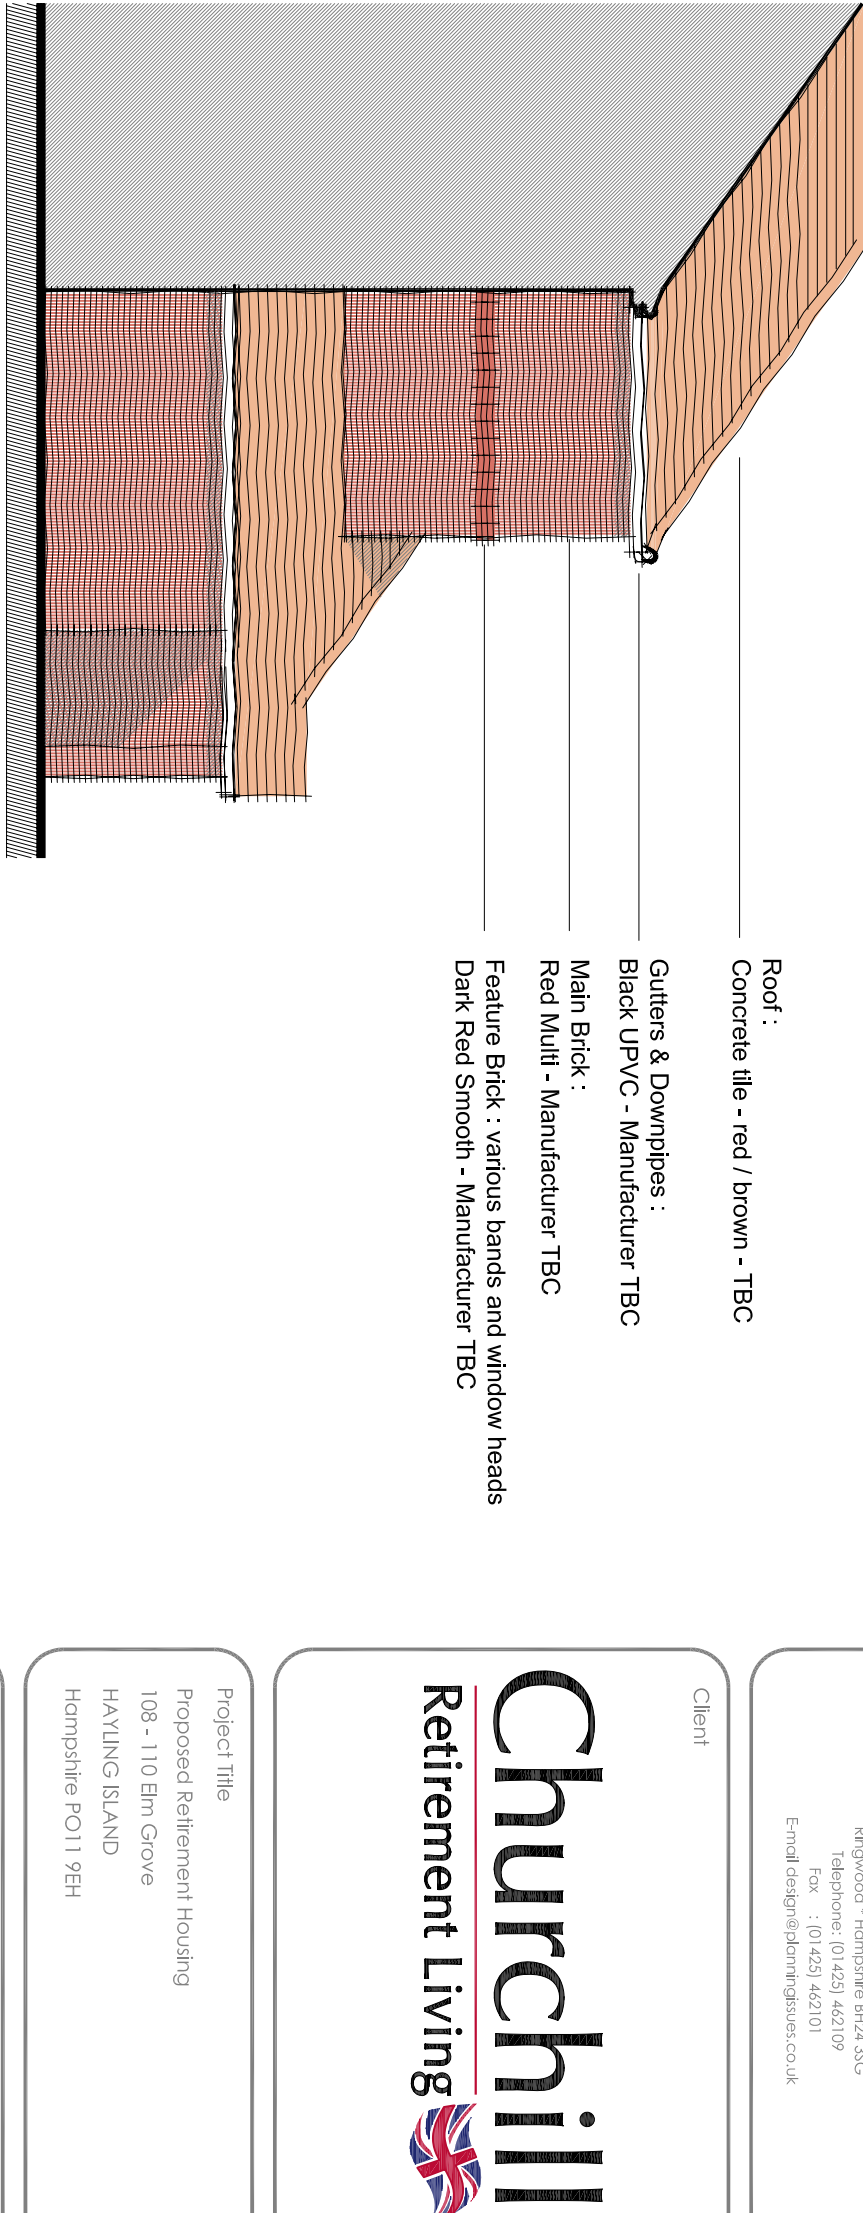

Elevation E

© 2015 PLANNING ISSUES

OWN PLANNING AND
ARCHITECTURAL DESIGN

John Shelbourn RIBA

Design Director

148 Bedford Row London WC1R 4EJ
 Telephone: 01429 462109
 Fax : 01429 462110
 Email: info@planningissues.co.uk

Client

Churchill Retirement Living

Project Title

Proposed Retirement Housing
 108 - 110 Bm Grove
 HAYLING ISLAND
 Hampshire PO11 9EH

Drawing title

PLANNING APPLICATION - MAR 2015
 ELEVATIONS - SHEET 5

Scale: 1:100 @ A1

Drawn: TL

Drawing No: 10073HI - P10

Checkd: MAE 2015

Rev: A