


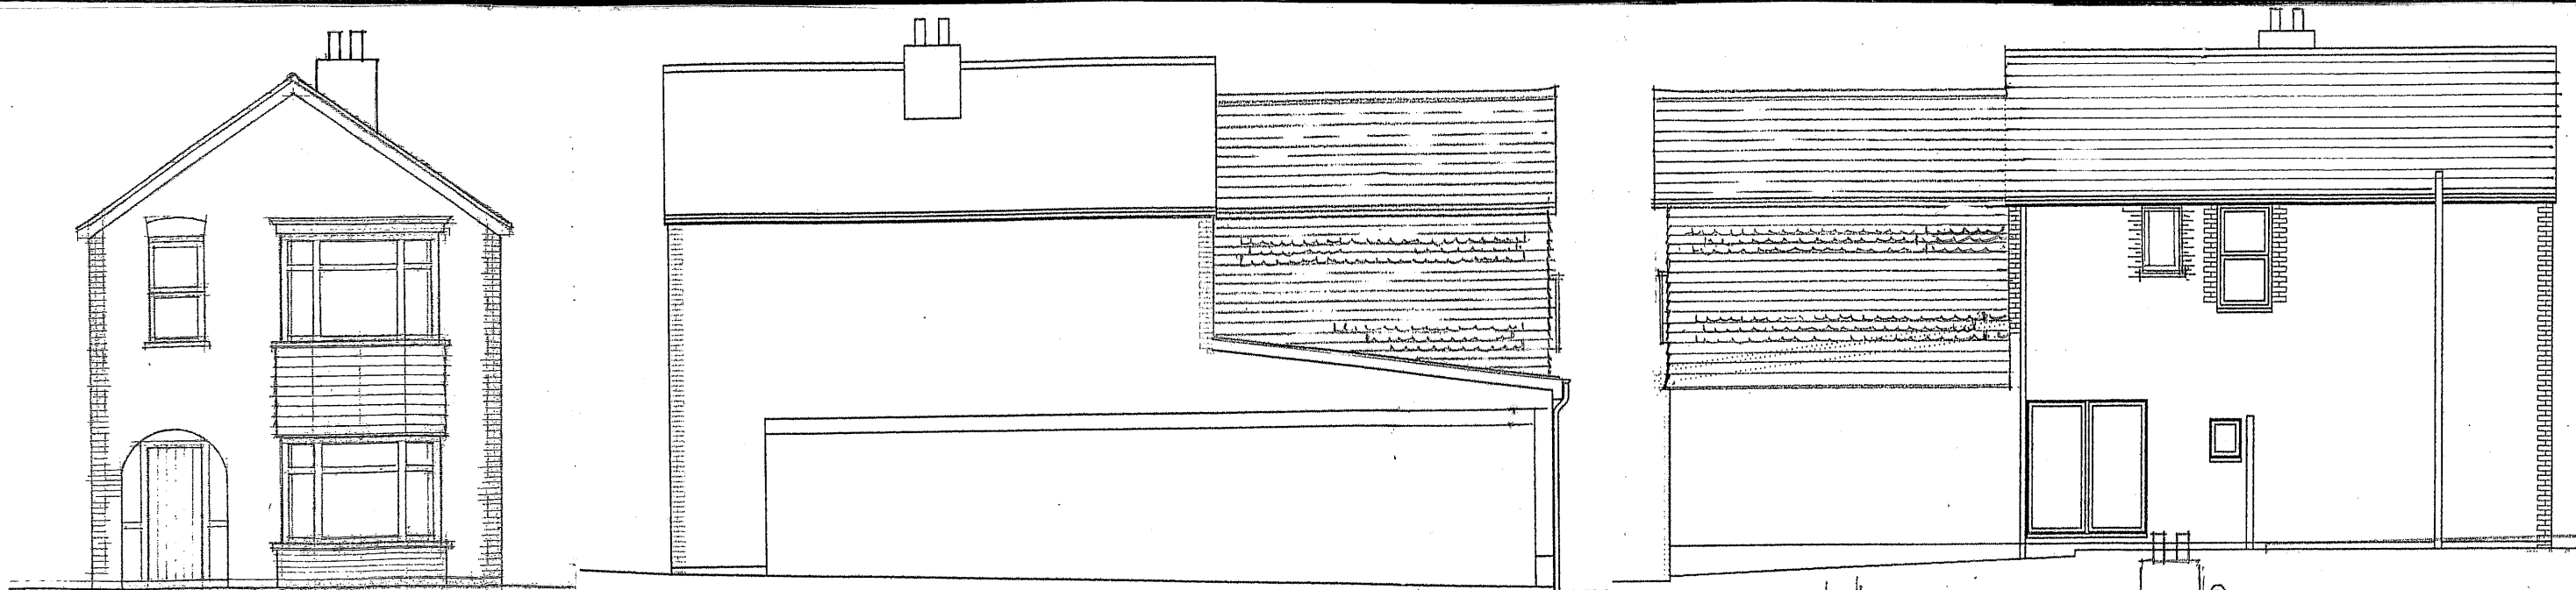


EAST


NORTH

SOUTH

WEST

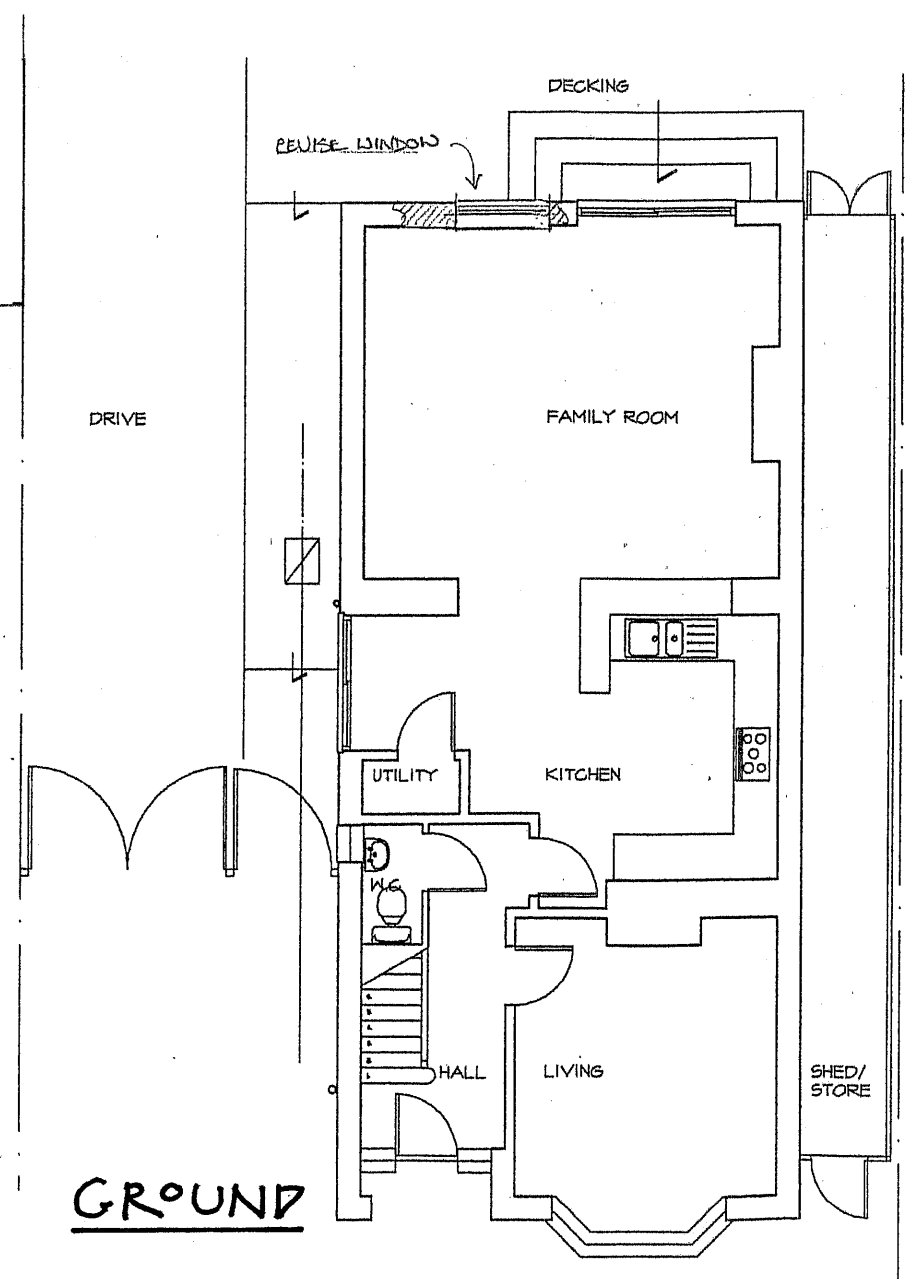

GROUND

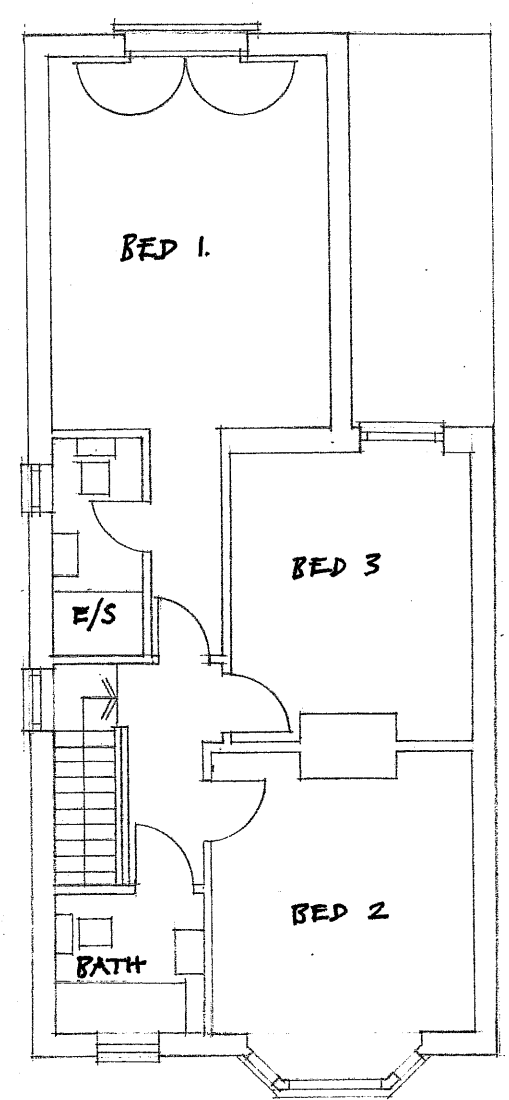

FIRST

9 ST JAME'S ROAD . EMSWORTH
 HAMPSHIRE . PO10 7DN
EXISTING PLANS & ELEVATIONS
 Job No 104 . For Mr & Mrs G Davis
 DRAWING No 05 . SCALE 1:100

PULLEN & WELLS
 ARCHITECTS
 41-42 Southgate Place · Chichester
 West Sussex · PO19 1ET
 Tel 01243 85 95 10
 office@pullenandwellsarchitects.co.uk
 www.pullenandwellsarchitects.co.uk