


PHYSICAL SCALE IN METERS @ 1:1250

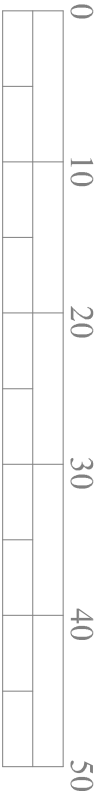

PHYSICAL SCALE IN METERS @ 1:500


NOTES:
This drawing has been produced solely for PLANNING/DESIGN.
Do not Scale from this Drawing except for planning purposes.
Any drainage shown is presumed and to be checked on site before commencement of works.
This drawing is the copyright of MF Designs Ltd.



Produced on 18 May 2016 from the Ordnance Survey National Geographic Database and incorporating surveyed revision available at this date.
This map shows the area bounded by 474499,105507 474499,105607 474599,105607 474599,105507
Reproduction in whole or part is prohibited without the prior permission of Ordnance Survey.
Crown copyright 2016. Supplied by copla, ltd trading as UKPlanHighSpec.com a licensed Ordnance Survey partner (000054135).
Data licenced for 1 year, expiring 18 May 2017. Unique plan reference: vlb/93240/129171



Location

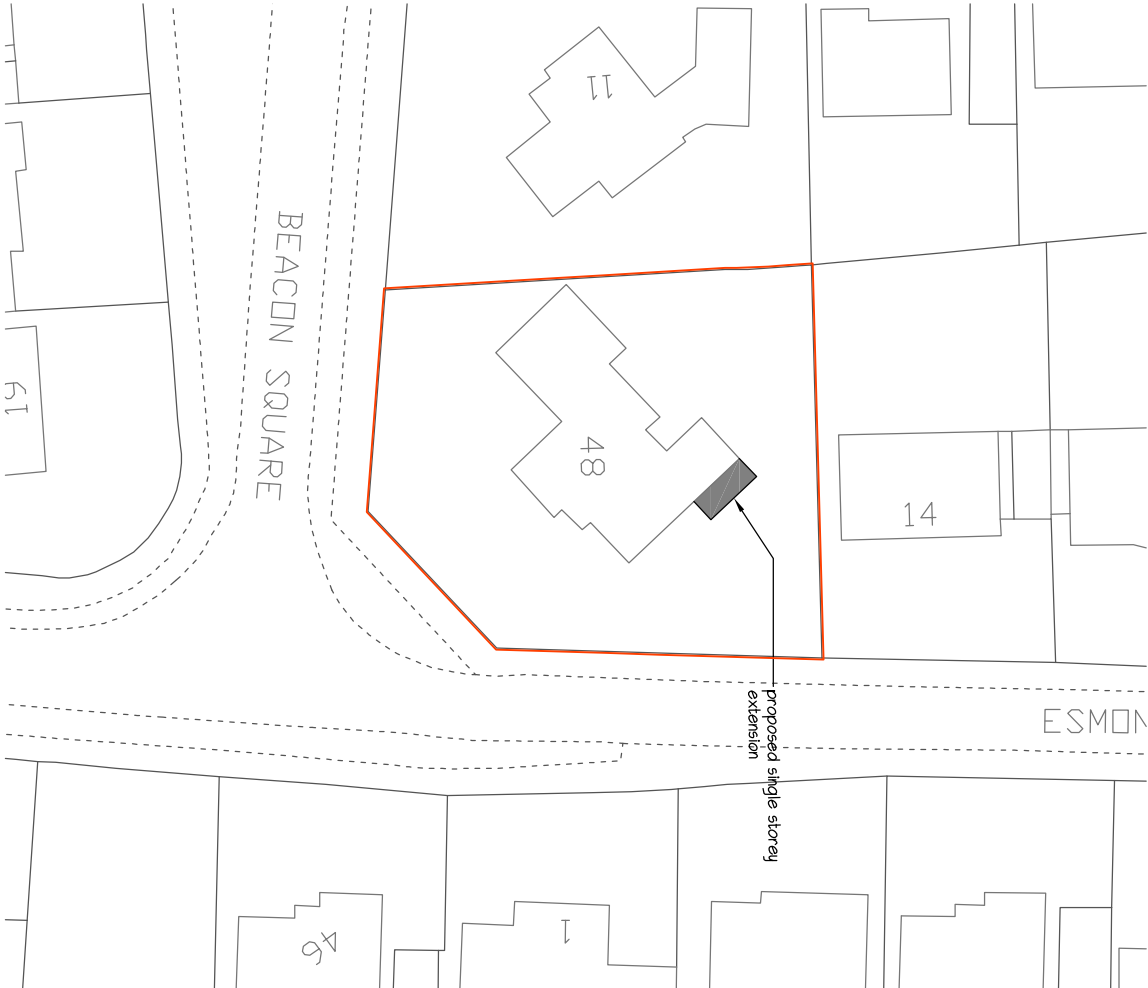

Block

mf designs ltd

Chartered Architects



52 King Street • Emsworth • Hampshire • PO10 7AZ
Director: Martin Farrer RIBA • Co Registration No.4507379

MF 01243 377766
e admin@mfdesigns.org.uk

Date: May 2016
Scale: 1:1250/500

Job No: 3155
Dwg No: P_02

EXTENSION & ALTERATIONS - 48 Beacon Square, Emsworth. PO10 7HU