



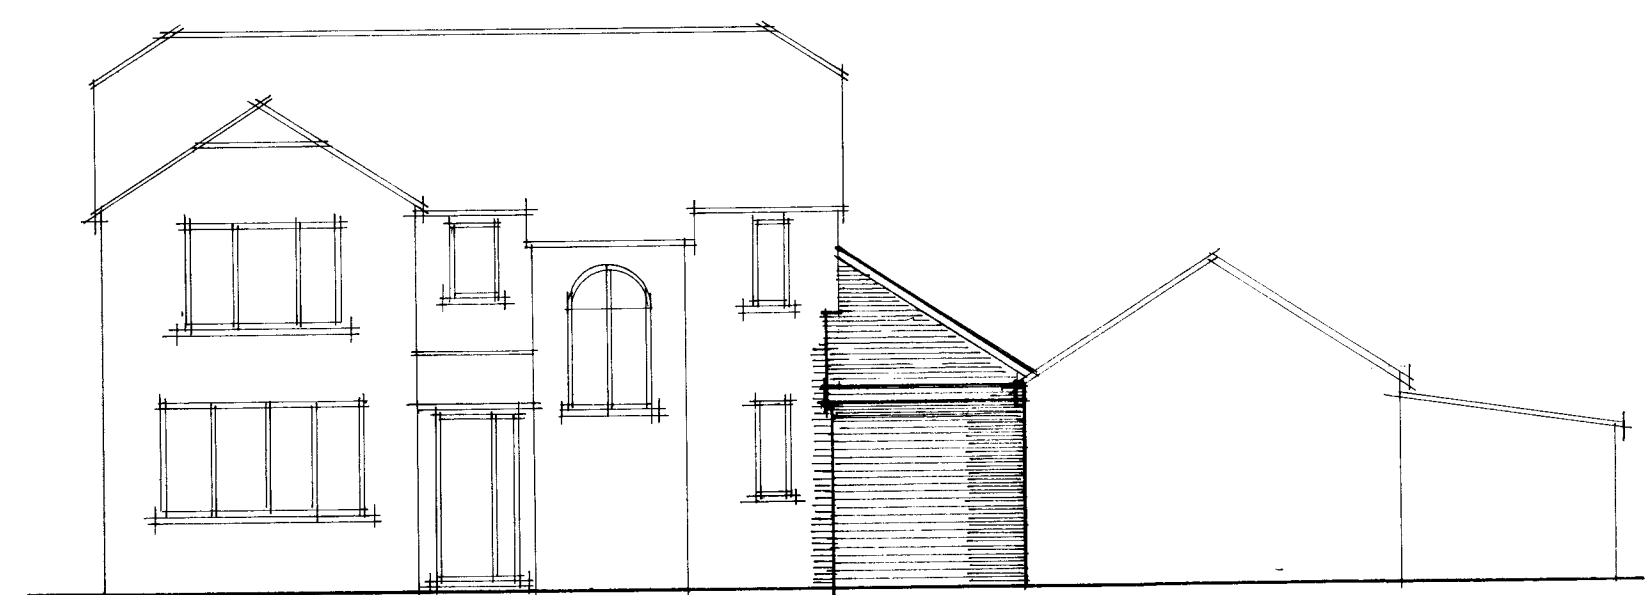


proposed front




proposed side

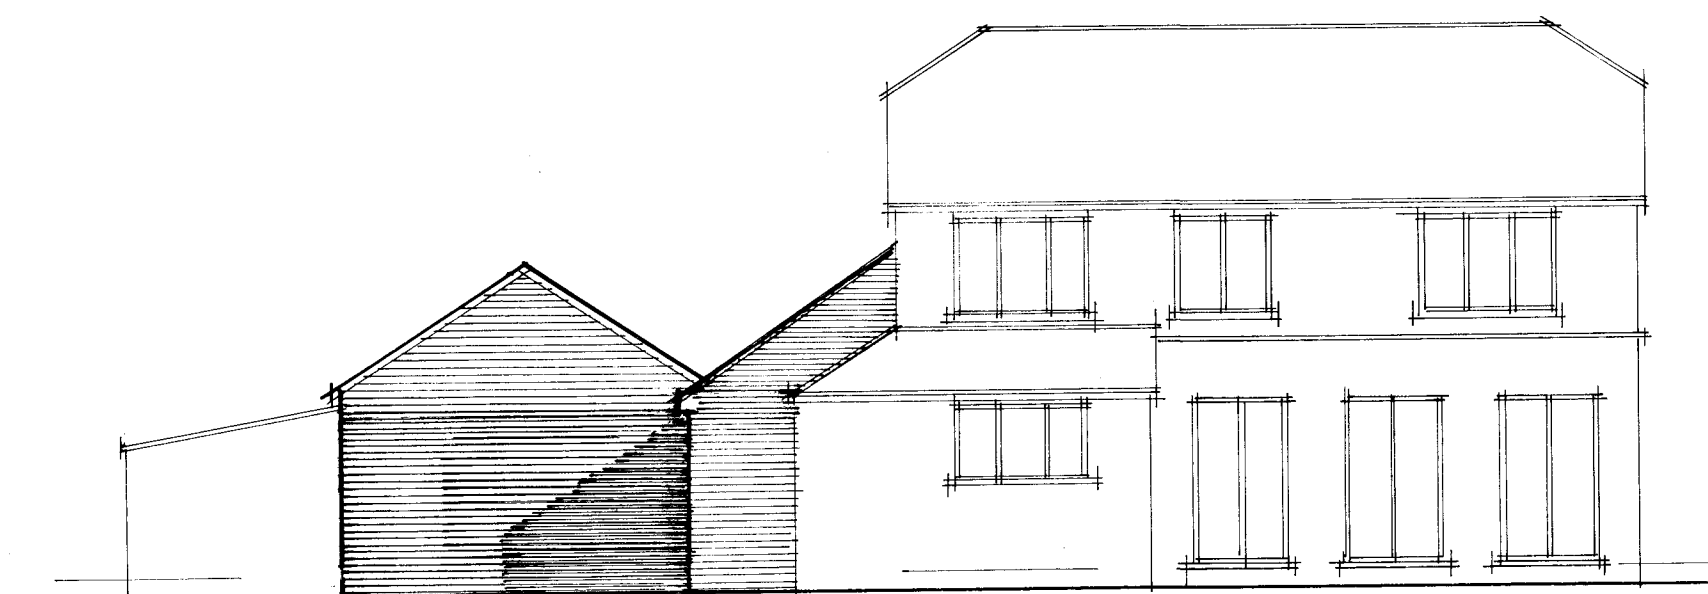


proposed rear

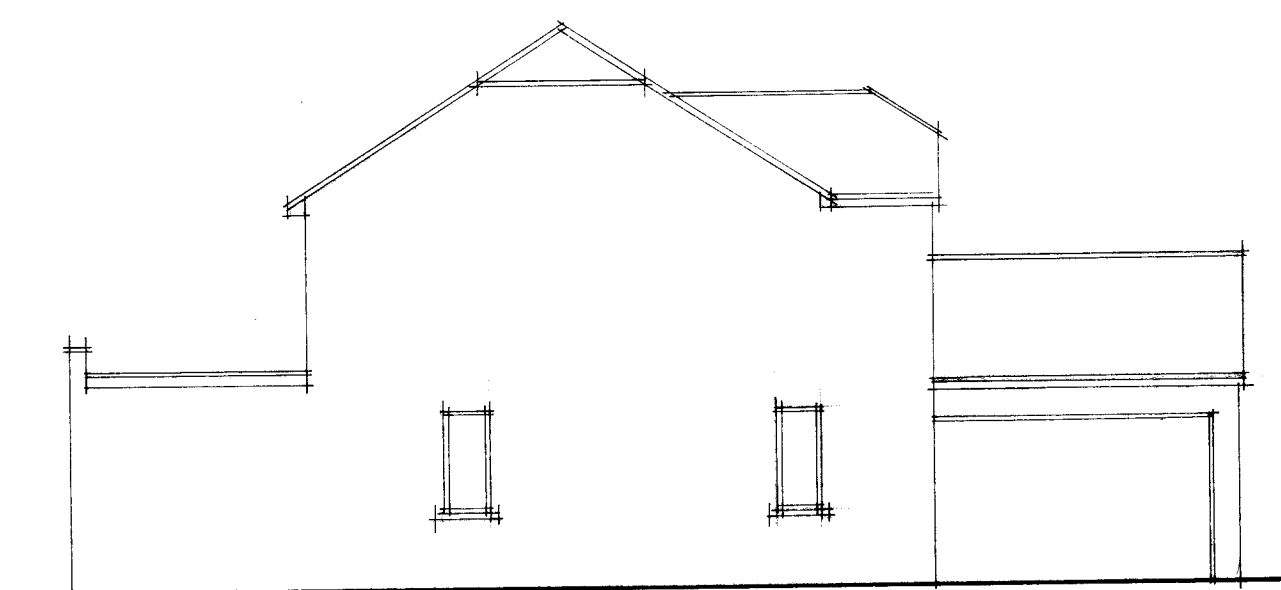


existing side

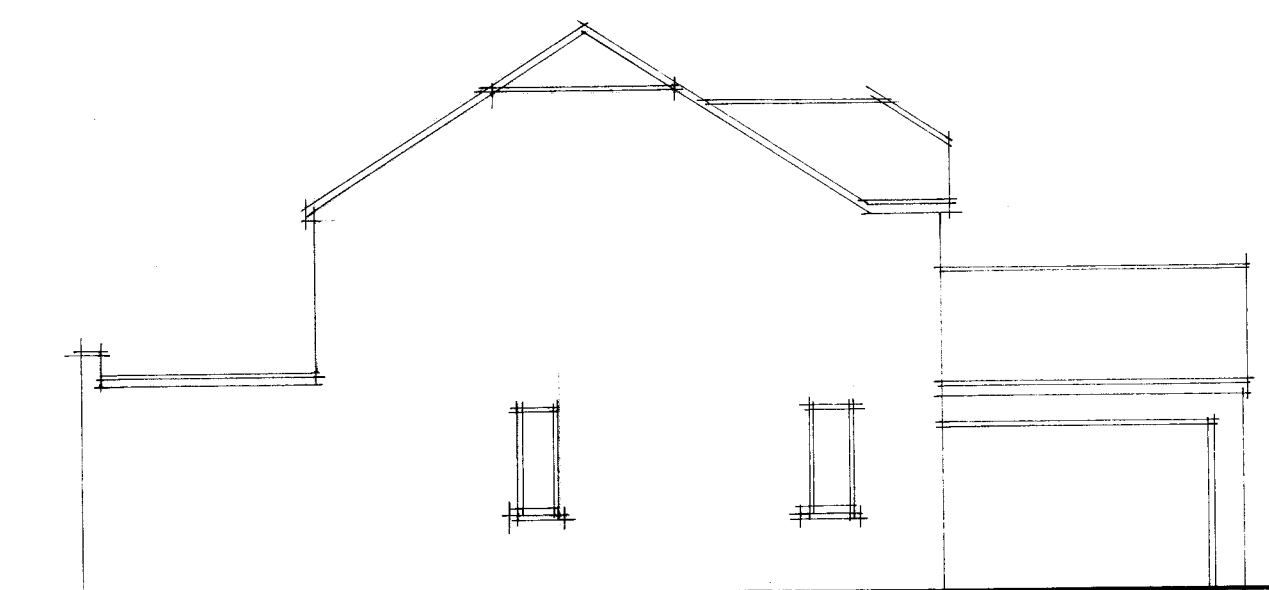


proposed side

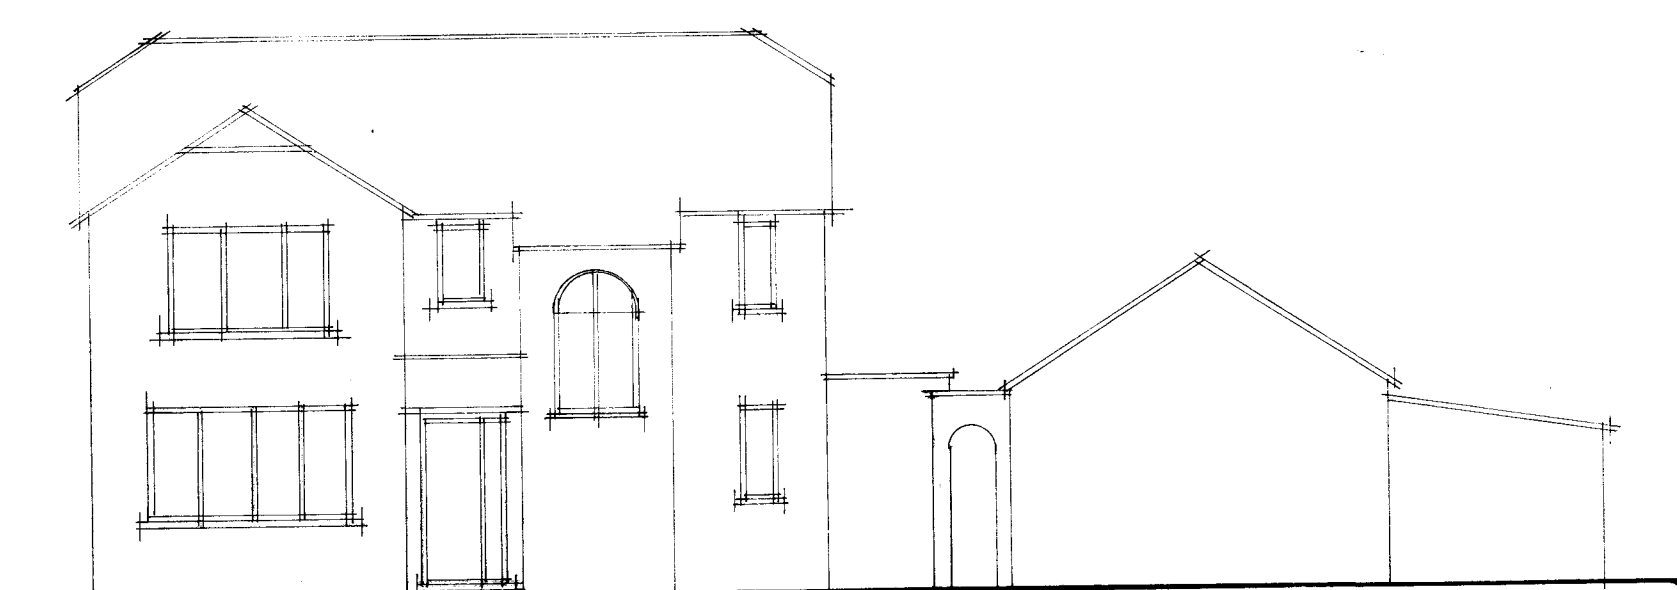

existing front

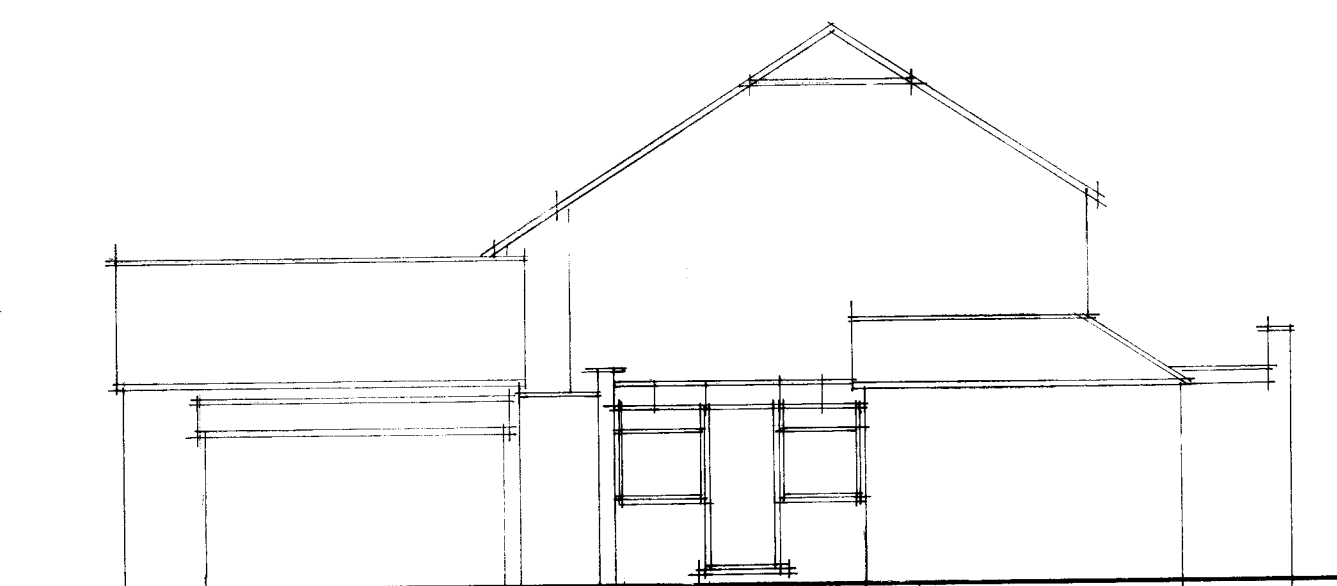

existing side

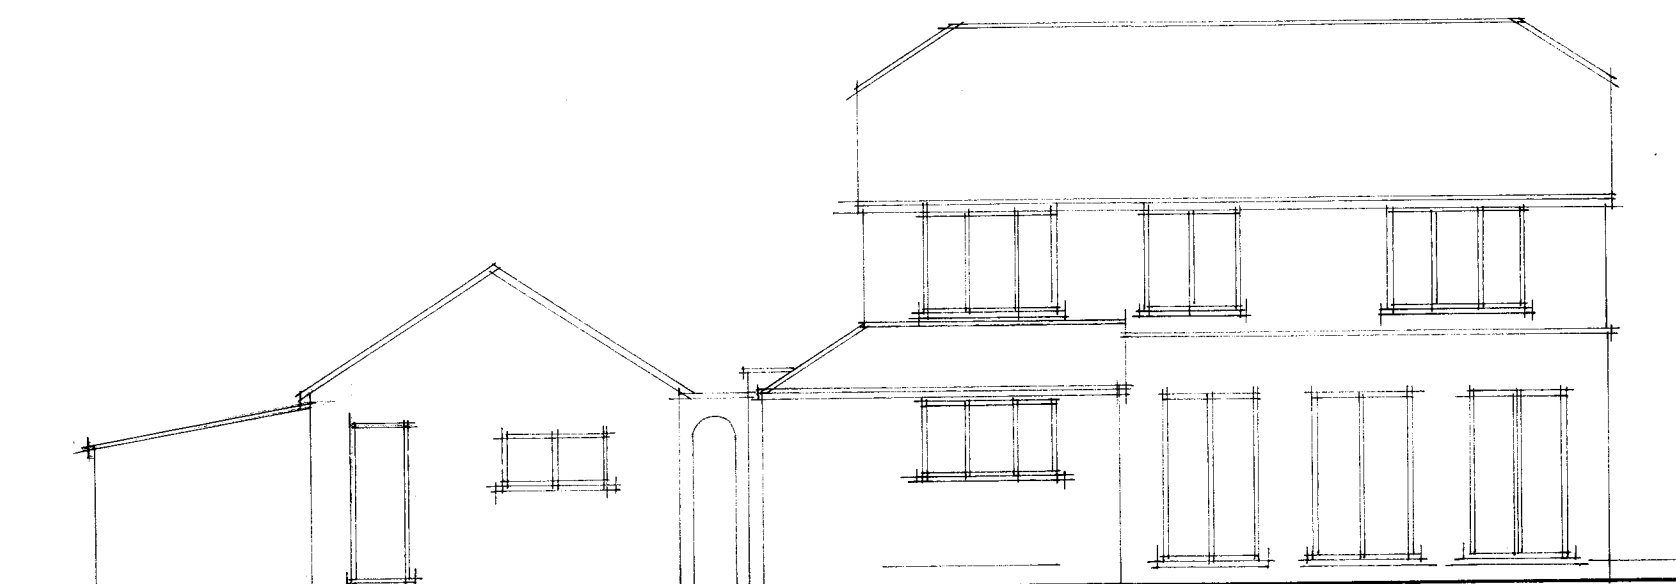

existing rear

B	Dec 2015	Client approved
A	Dec 2015	Client approved
	Date	Revision

© copyright

THORNS-YOUNG
ARCHITECTURAL

THORNS-YOUNG LTD
CHARTERED BUILDING CONSULTANTS
212 London Road, North End, Portsmouth PO2 9JQ
Tel: (023) 9267 2883 Fax: (023) 9266 3457
Website: www.thornsyong.co.uk

Client

Mr & Mrs Tierney

Job Title

18 Brent Court
Emsworth

Drawing Title

Extensions

Scale 1:100 1:50

Date NOV 2015 Drawn by RN

Drg. No. 8270-15-2 Rev. 1