




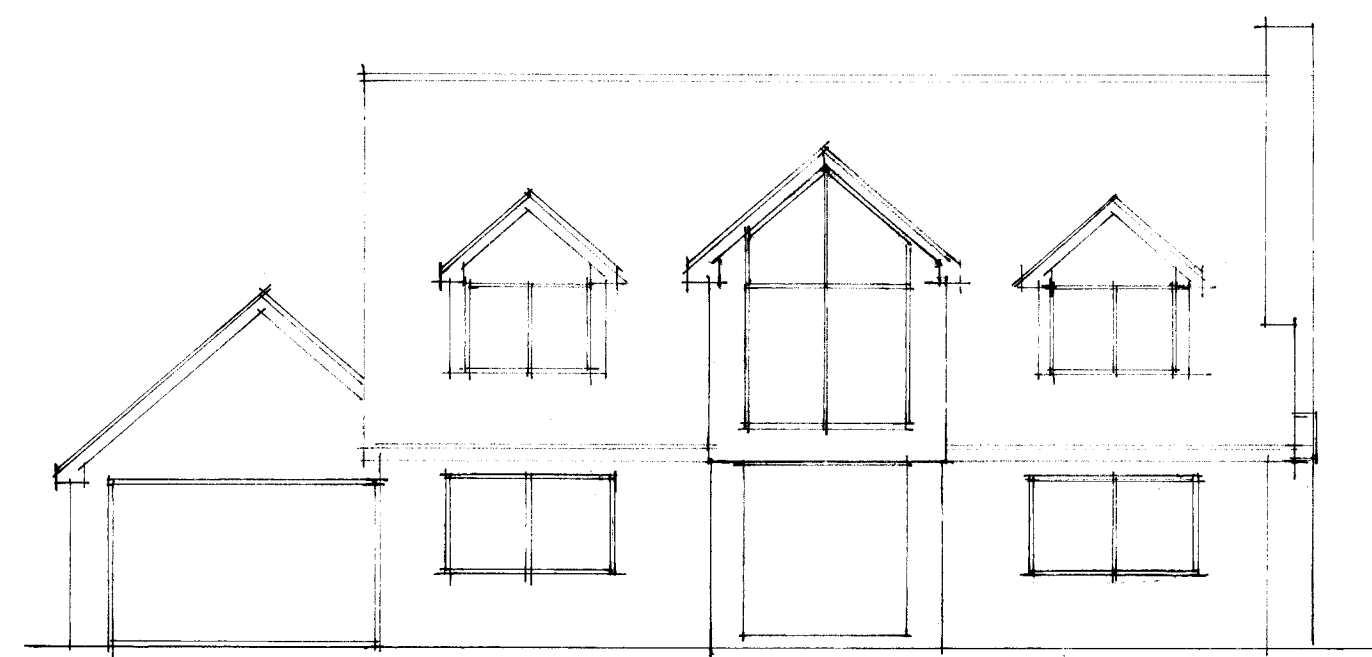


front

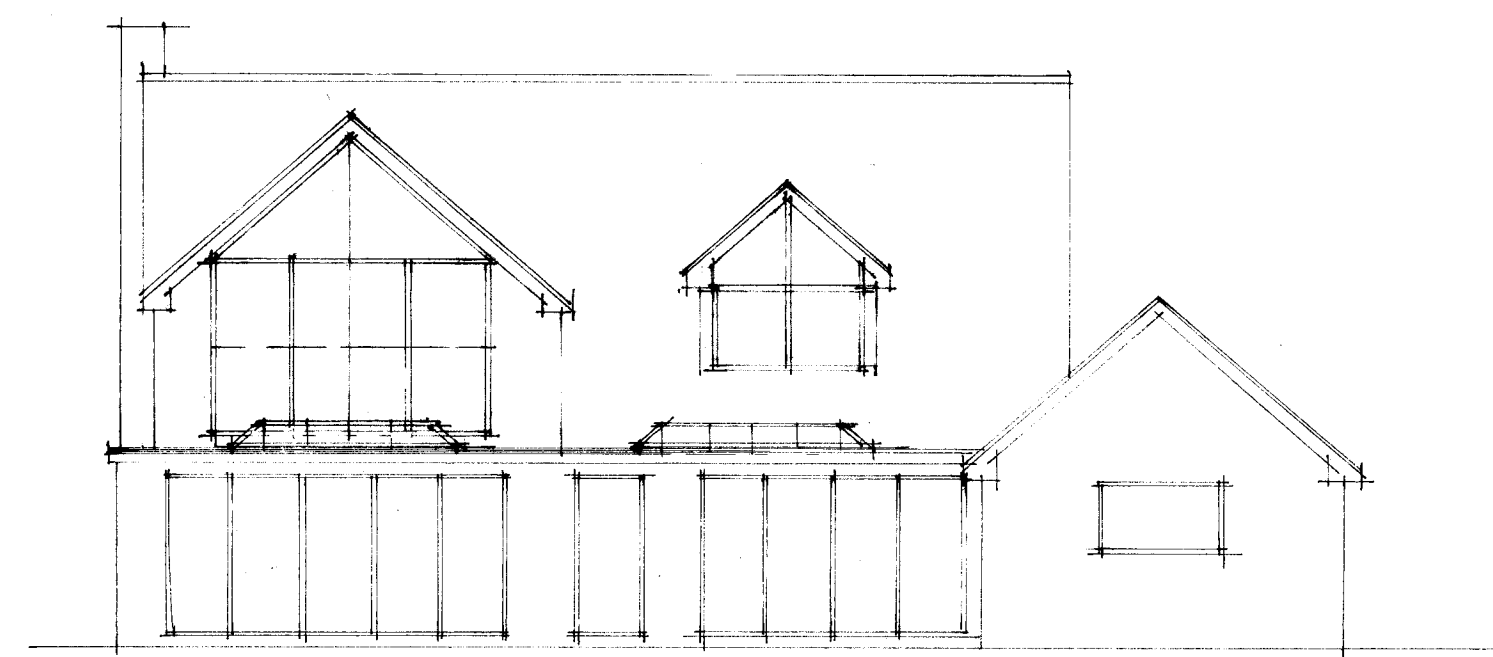


rear

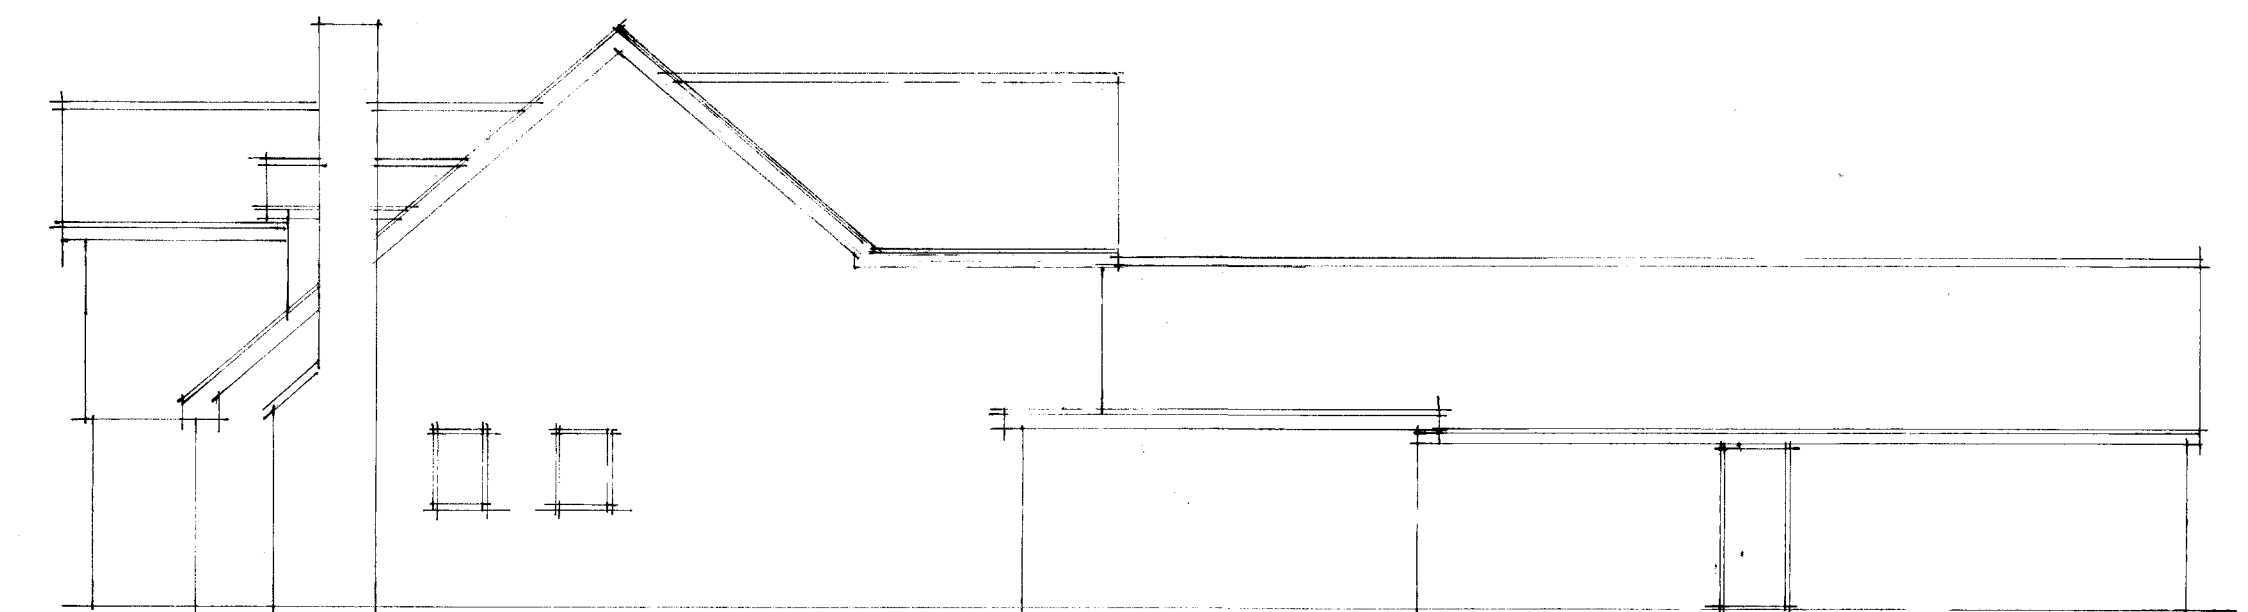

side

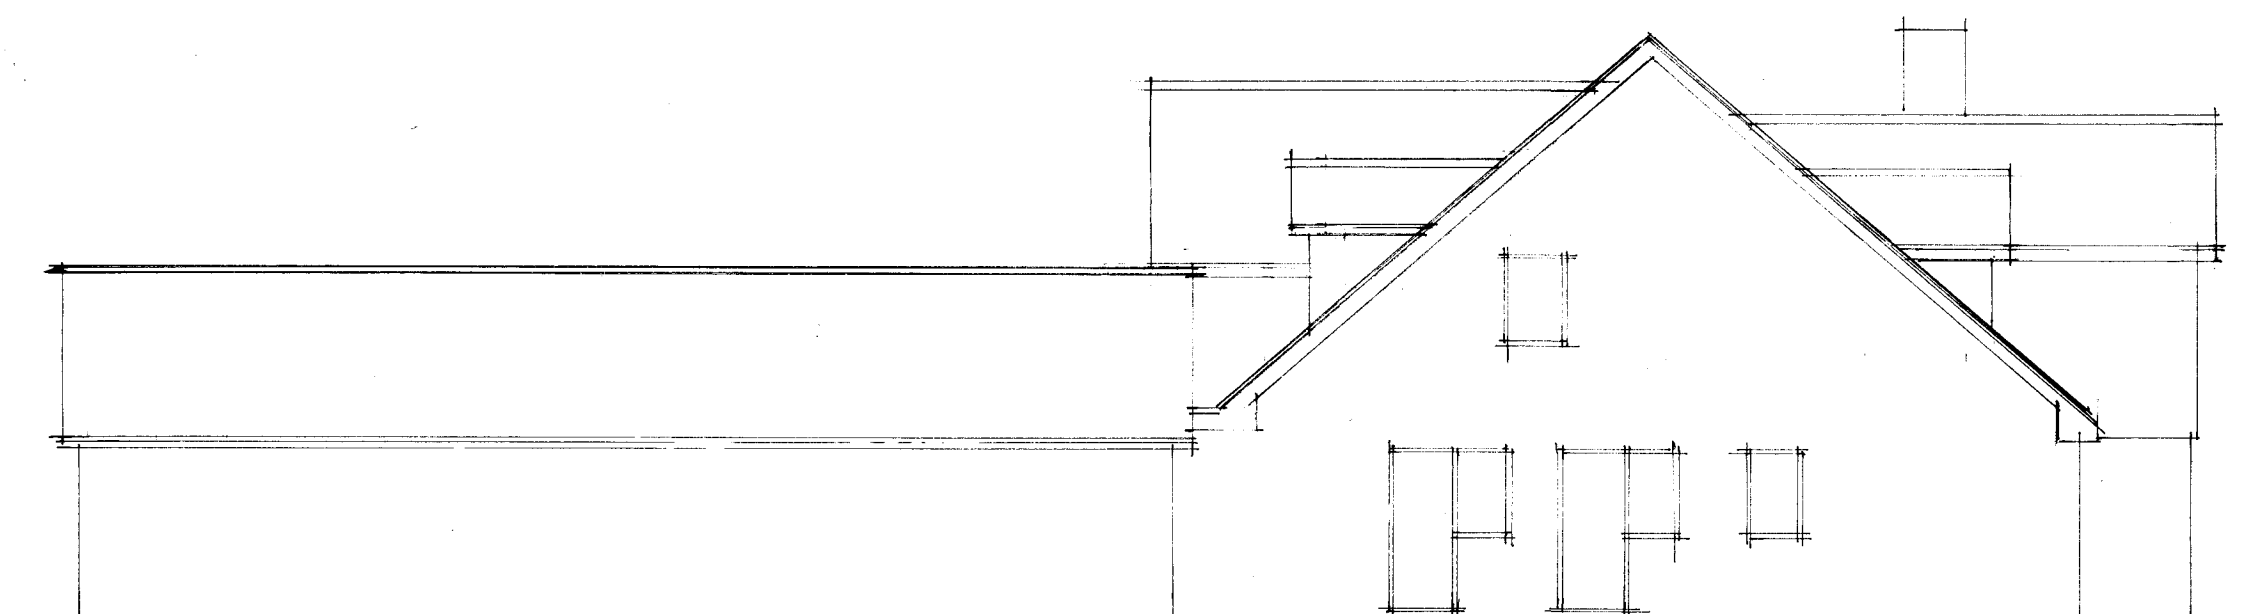

side

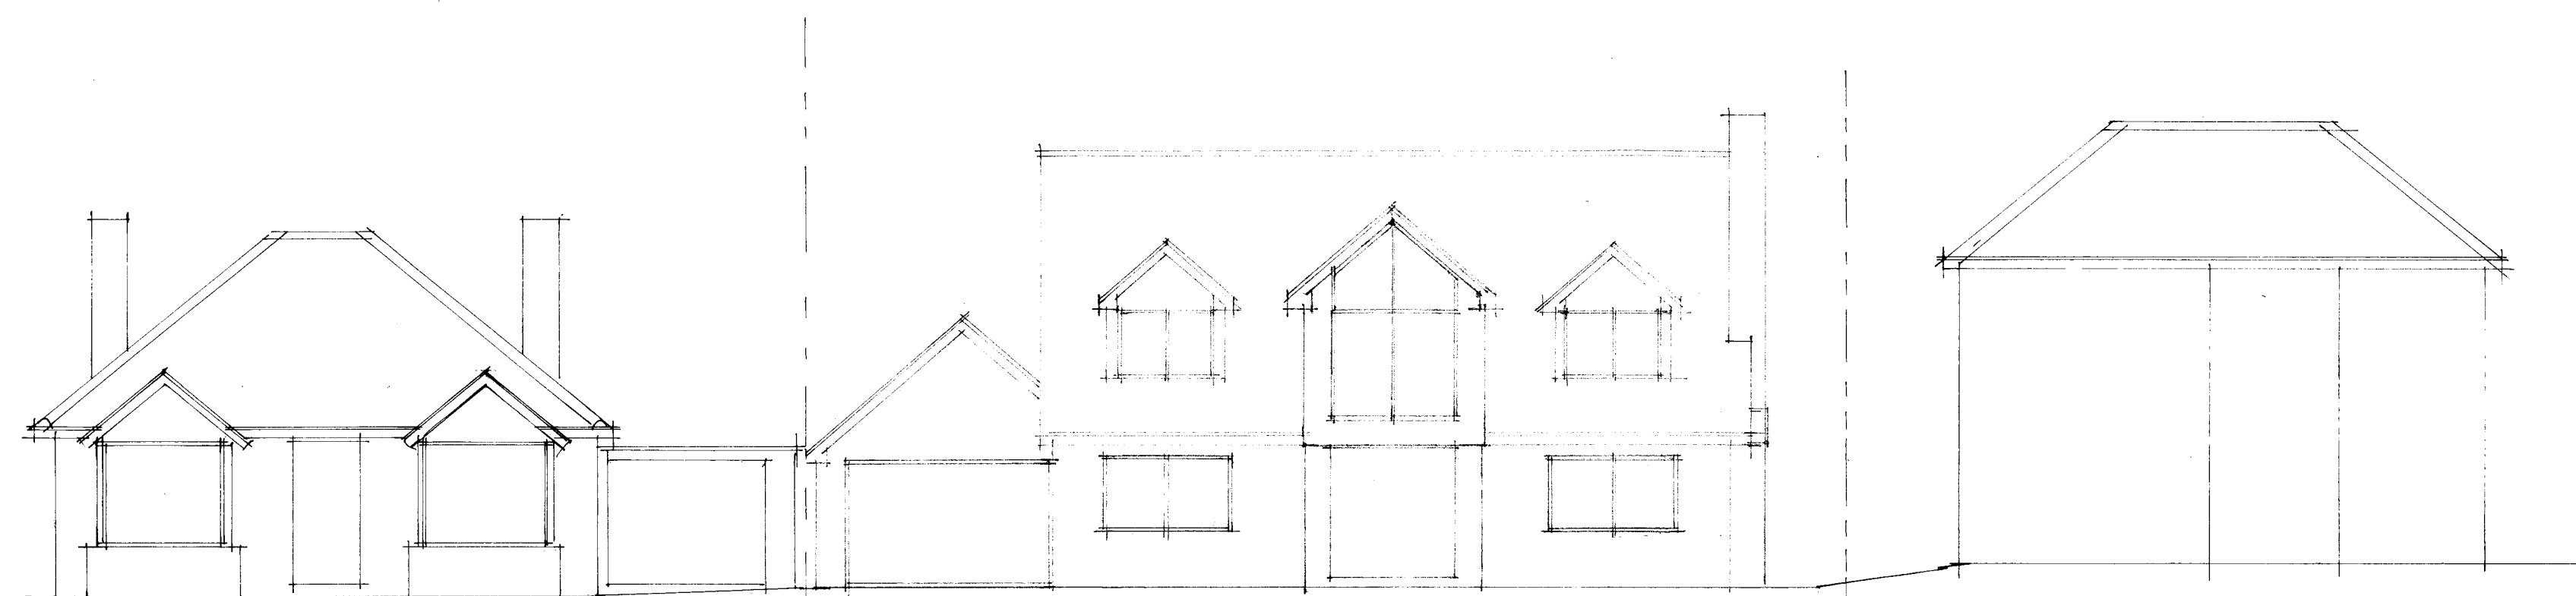

street scene

B	JULY 2016	Planning amendments.
A	JULY 2016	Clients amendments.
	Date	Revision

© copyright

THORNS YOUNG
ARCHITECTURAL

THORNS-YOUNG LTD
CHARTERED BUILDING CONSULTANTS
Website: www.thornsyoun.co.uk

Fareham 21 Middle Road Park Gate SO31 7GH Tel: (01329) 888 322	Portsmouth 232 London Road North End PO2 9JQ Tel: (02392) 672 883
---	--

Client

MR. M. BEATLEY

Job Title

6, LOVEDEARS LANE
WATERLOOVILLE

Drawing Title

PROPOSED ELEVATIONS

Scale 1:100

Date JULY 2016

Drawn by CML

Drg. No.

9074:16

Rev.

1/1