



0m 10m 20m 30m 40m 50m

K.A.D. Licensed O.S. No. 100047482

BORDON ROAD

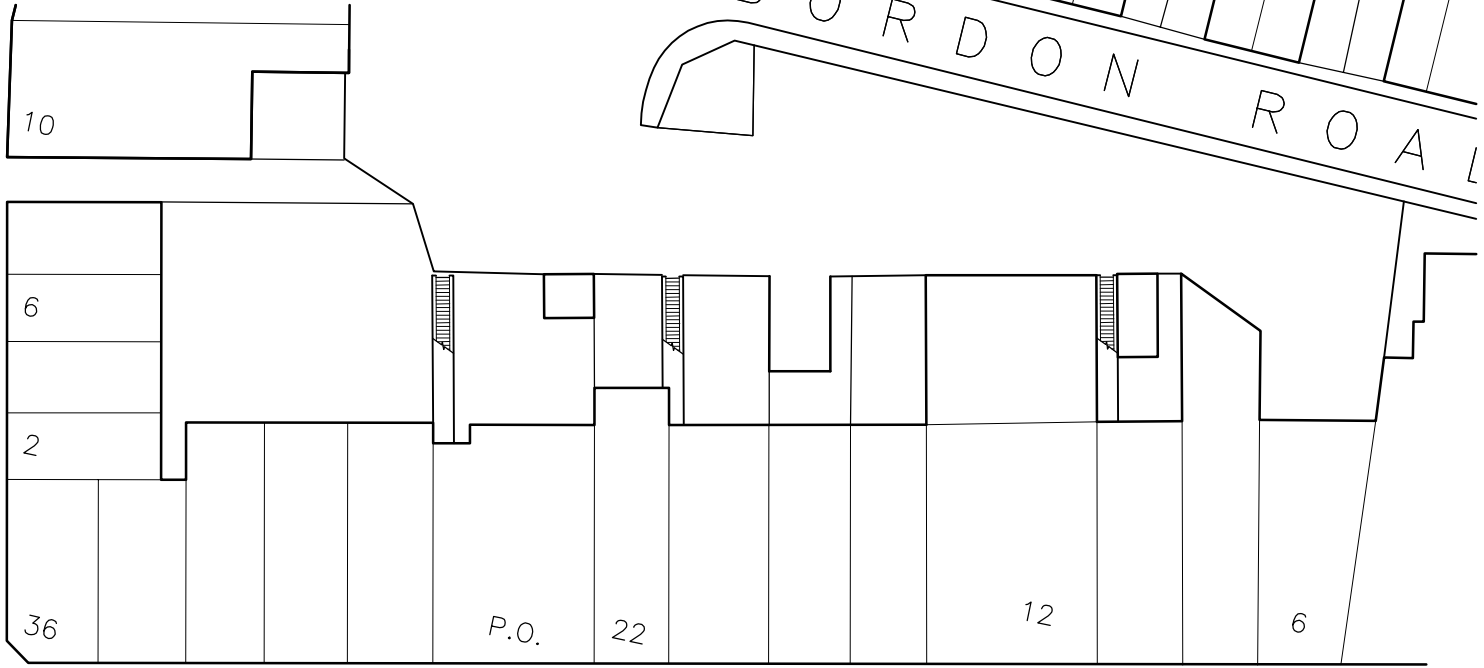

P A R K P A R A D E

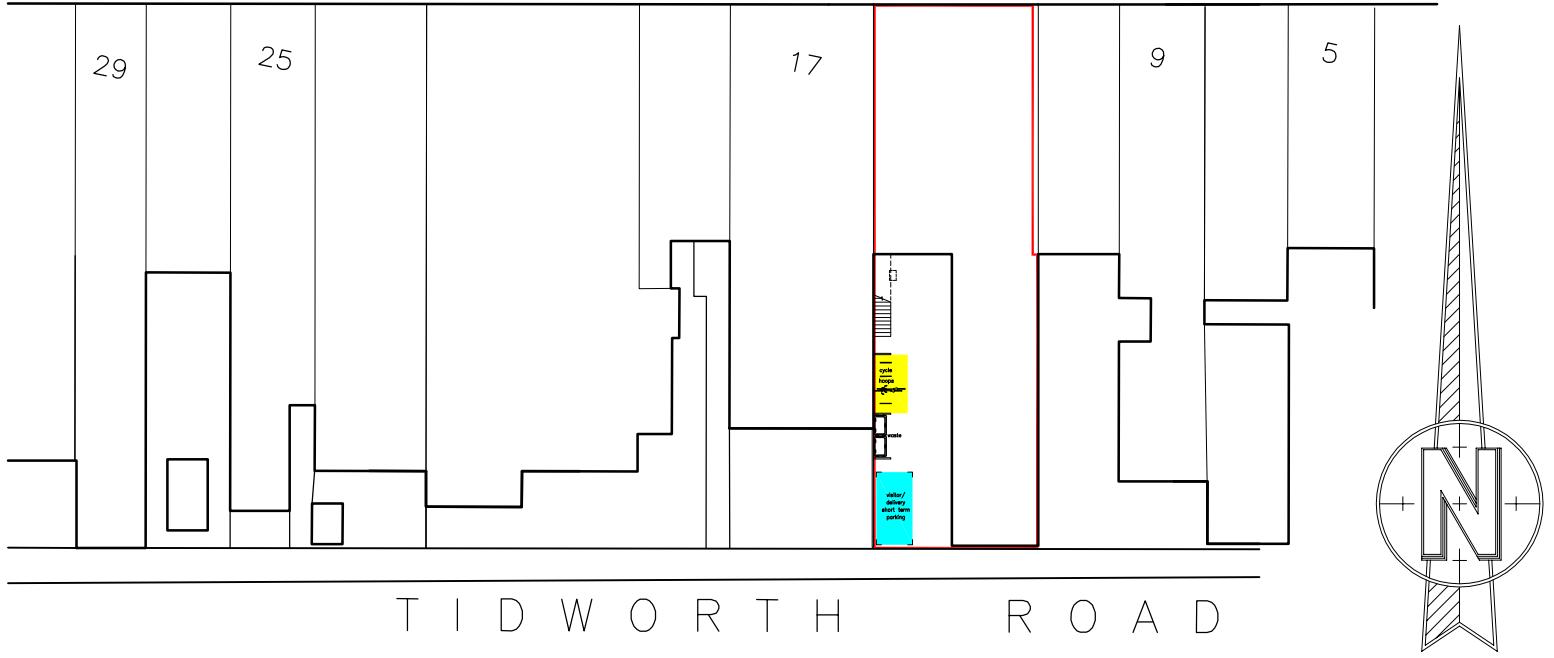

T I D W O R T H R O A D

K NIGHT
A RCHITECTURAL
D ESIGN

K.A.D. Ltd.
The Gatehouse, Admirals Wood
7 Coldeast Way
Sarisbury Green
Southampton
SO31 7AT
m: 07801 346 479
t: 01489 660 194
e: ian@k-a-d.co.uk

Client

HEATHROW HOMES

Project

REDEVELOPMENT OF 13-15 PARK
PARADE, HAVANT
HAMPSHIRE PO9 5AA

Drawing

BLOCK PLAN

Scale		Date			
1:500@A4		JULY 2016			
Project no.	Sequential	Bldg/Floor	Detail	Rev	
KAD	01	A	BLO	A	