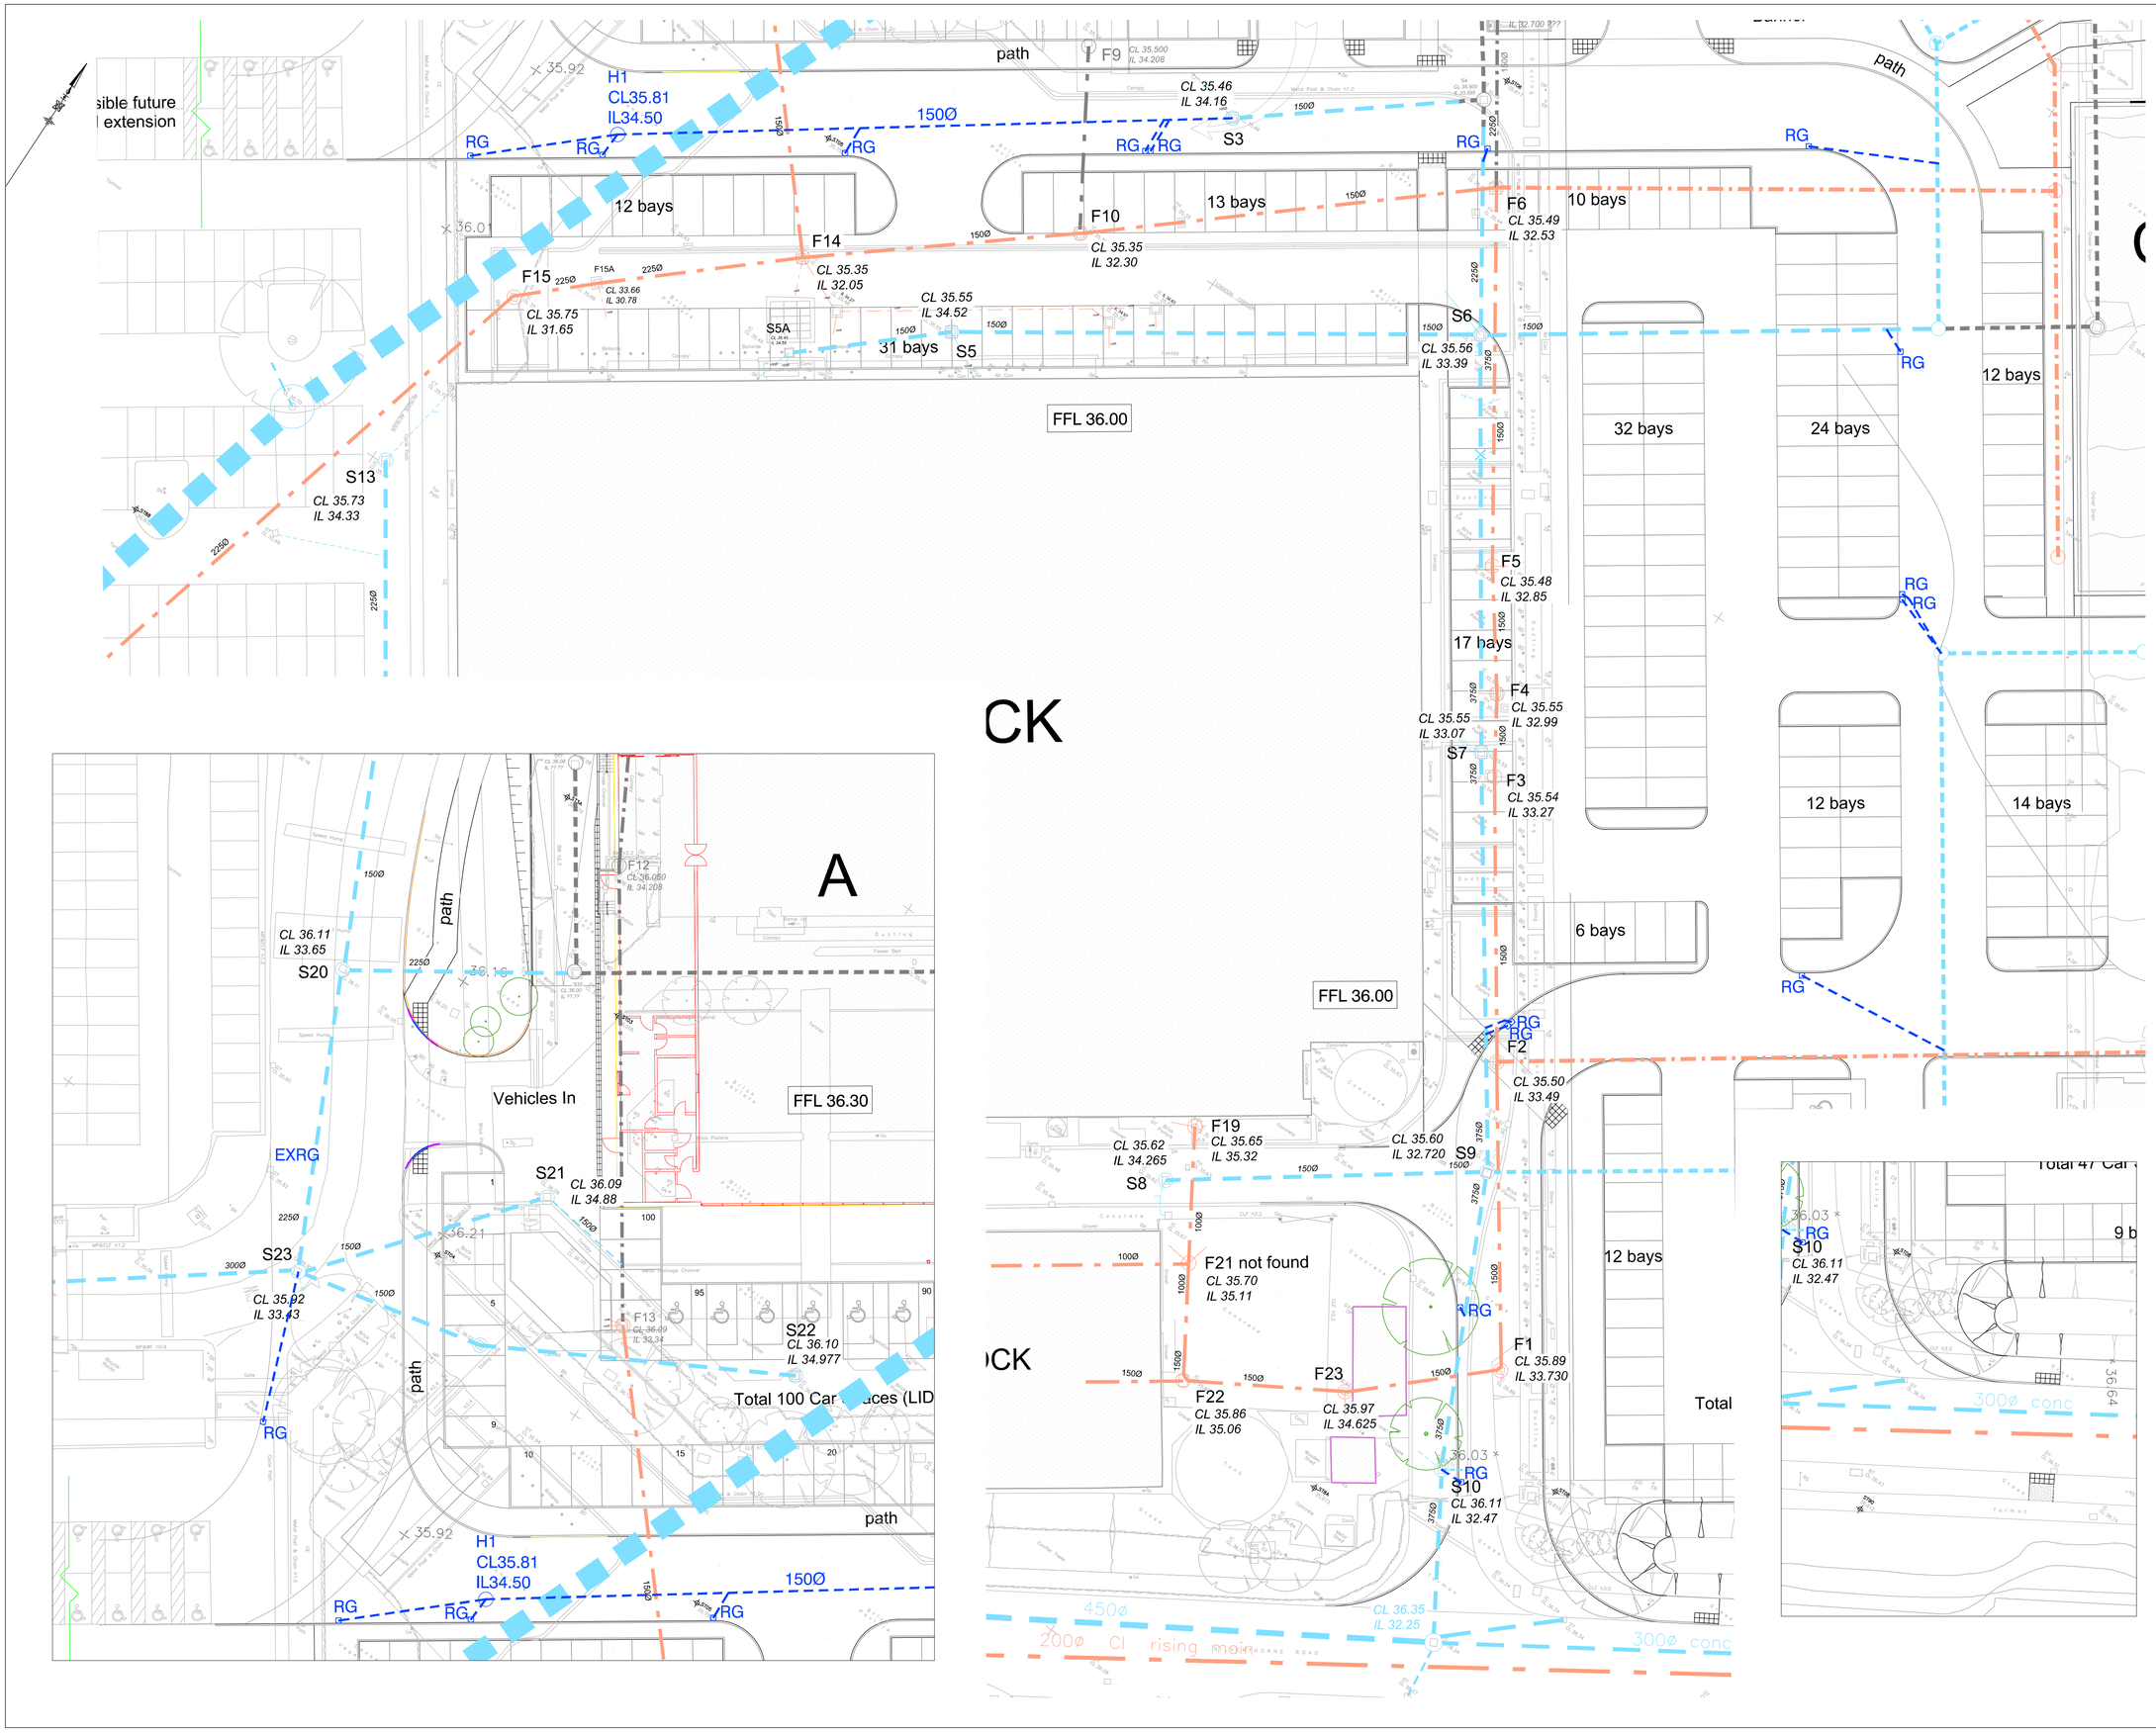

DRAWING LEGEND

	Proposed carriageway drainage
RG	Proposed road gully and 150mm connection
	Existing public foul gravity sewer
	Existing public foul pumping main
	Existing private foul drainage to remain
	Existing private foul drainage to be abandoned
	Proposed new foul water drainage
	Existing public surface water sewer
	Existing private surface water drainage to remain
	Existing private surface water drainage to be abandoned
	Proposed new surface water drainage

Notes

1. This drawing is to be read in conjunction with all other RCA drawings, and with all relevant Architect's and Engineer's drawings and specifications.
2. No dimensions are to be scaled from this drawing. Unless noted otherwise all dimensions are in millimeters and all levels are in metres from the site datum.
3. All dimensions to be checked on site. All details and dimensions relating to sub-contractors work must be checked and agreed between the sub-contractor or supplier and the general contractor.
4. The electronic information from this drawing can not be guaranteed as dimensionally drawn exact, figured dimensions must be used for setting out and detailing. RCA logos and company information must be removed from copies if information is re-used.
5. The Contractor is responsible for the design of all temporary works, and is also responsible for the safe maintenance and stability of existing buildings at all times.
6. The Contractor is responsible for dealing with all occurrences of ground water during the construction period.
7. Any information given regarding existing underground services is given in good faith after consultation with the relevant authority, however accuracy is not certain. The Contractor is responsible for checking all information on site prior to work commencing and taking due care and attention whilst undertaking the works.
8. The contractor must comply with all current legislation relating to health & safety.
9. Where reference is made to specific manufacturers products, those products must be installed in strict accordance with the manufacturers instructions and recommendations, having particular regard to ground conditions and loading.
10. All Adoptable Drainage works shall be carried out in accordance with the requirements of Sewers for Adoption as appropriate.
11. All pipes shall be laid soffit to soffit unless otherwise noted
12. All precast concrete units and insitu concrete used in the drainage shall be manufactured using Class 2 Sulphate Resisting Cement.
13. Manhole covers shall be to BSEN 124 and shall be kitemarked. Recessed covers are not permitted in the adoptable drainage works
14. Cover levels are to be adjusted locally to suit finished ground levels.
15. Location and level of existing sewers have been interpreted using the Site Survey and Public Sewer Records. Location and level of sewers where connections are proposed are to be verified before works commence.

Rev.	Description	App.	Chk.	Drn.	Date
-	Original			RTFC	26.5.15

Client

Hargreaves Properties Ltd

Project

Brambles Farm
Waterlooville

Drawing Title

Spine Road
Carriageway Drainage

Robert Clark Associates Ltd
Chartered Civil Engineers
Willow Cottage, Herne Lane, Rustington
West Sussex BN16 3EE
Tel: 01903 778945 E: rca-ltd@talktalk.net

© This drawing is the copyright of Robert Clark Associates Limited
It may not be copied or reproduced without their written authority

Scale 1:250 At original A1

Drawing Number 1605/H4.1

Revision Draft 1