GENERAL NOTES:
1. This drawing is to be read in conjunction with all relevant architects, structural engineers, mechanical & electrical engineers and specialists drawings / specifications.
2. Any discrepancies in dimensions or details between the various drawings should be reported immediately.
3. All dimensions are in millimetres and all levels are in metres.
4. Do not scale from this drawing, if in doubt ASK

Rev.	Description	Date	Drn	Ch'd
P1	Preliminary Issue		JK	
P2	External steps added	25.11.15	JK	
P3	Railing type added.	26.11.15	JK	
P4	Hard-landscaping revised. (Granite setts added to front boundary / Brindle solider course added to carpark entrance)	26.01.16	JK	

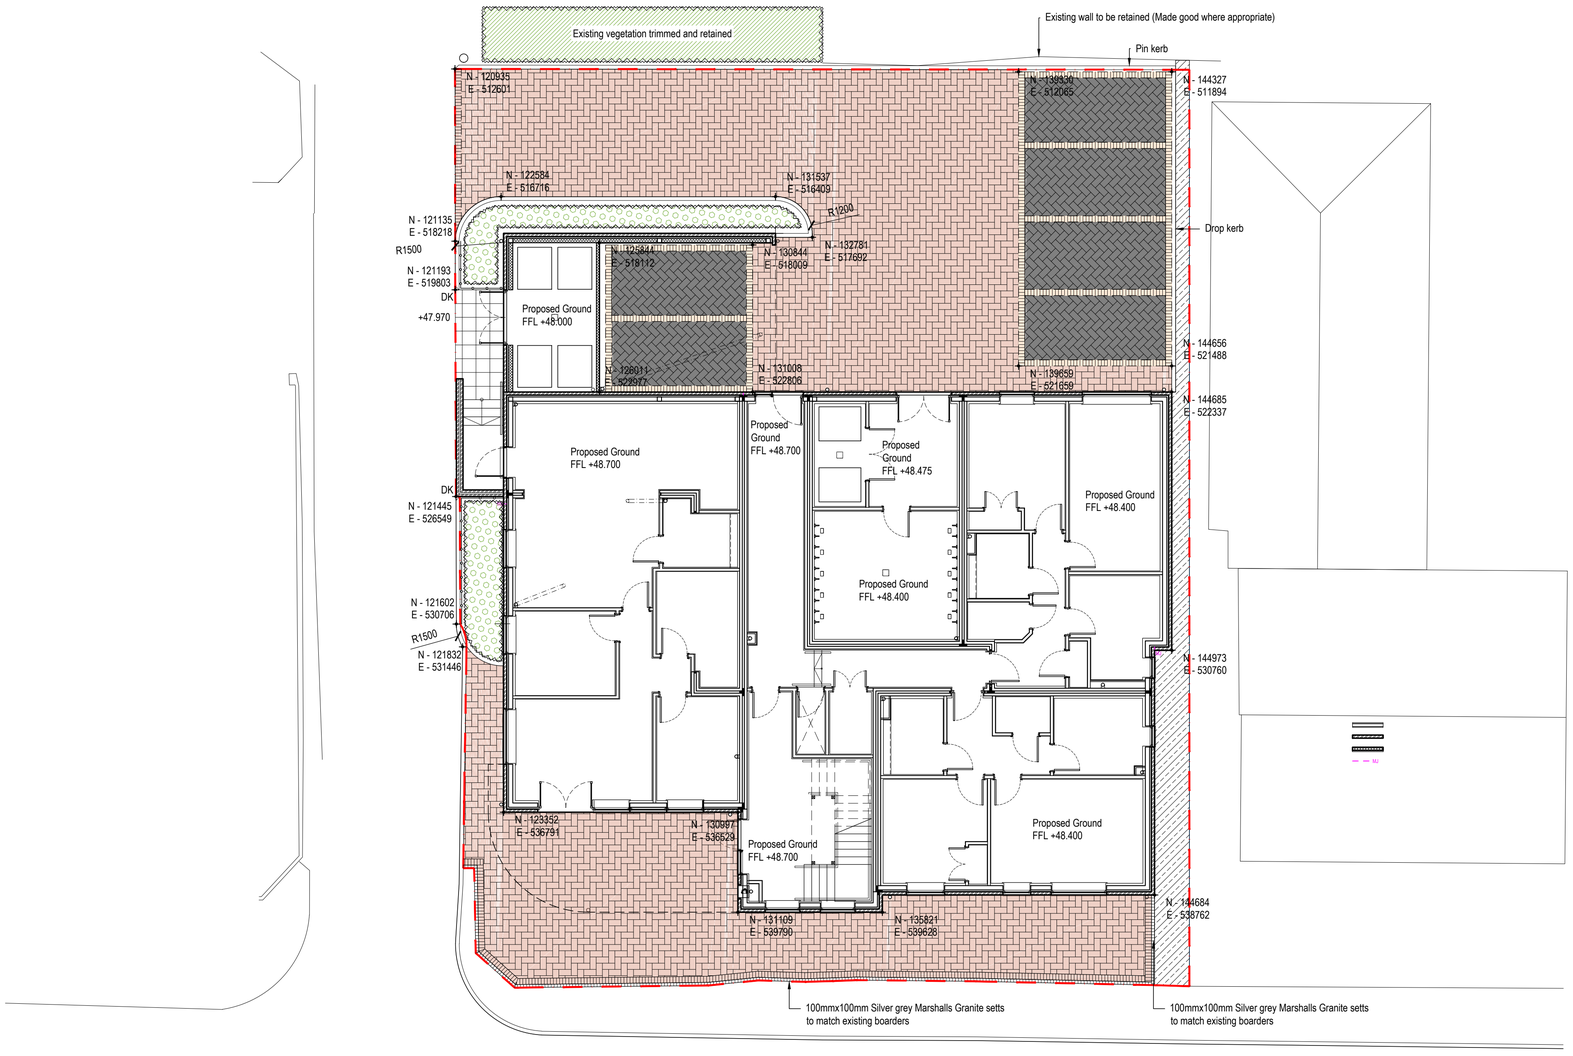

LEGEND

- Marshalls Permeable block paving, Charcoal [laid in herringbone formation]
- Marshalls Permeable block paving, Brindle [laid in herringbone formation]
- Marshalls Permeable block paving, Bracken
- Tarmac
- Marshalls Perfecta paving slab, natural, 450x450
- Soft landscaping [To landscape architects specifications]
- 1100mm High Black Polyester Powder Coated metal railings.

Boundary Type: 1100mm Black Polyester Powder Coated metal railings
@ Scale 1:20

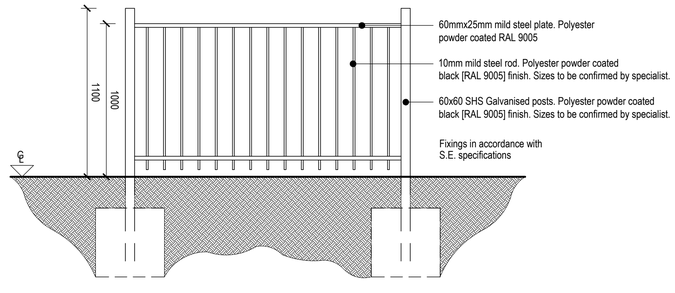

kenn scaddan associates
architects
CONCEPT HOUSE, 35 KINGSTON CRESCENT, NORTH END, PORTSMOUTH, HAMPSHIRE, PO2 8AA
t - 023 9267 3618 f - 023 9267 9819 www.ksaltd.co.uk info@ksaltd.co.uk

PROJECT
Swiss House,St Georges Walk,Waterlooville

DRAWING TITLE
Site Setting Out Plan

Date	Drawn by	Scale		Drawing No.	Rev.
Oct 2015	JK	1/100	@a1	1096 WD02	P4

architecture planning design project management