

PROPOSED ELEVATIONS



RIBA

Chartered Practice

Architects Registration Board

adp

The drawing is the copyright of ADP Architects Ltd. It may not be altered or reproduced in any form, or passed on to third parties without the written consent of ADP Architects Ltd.

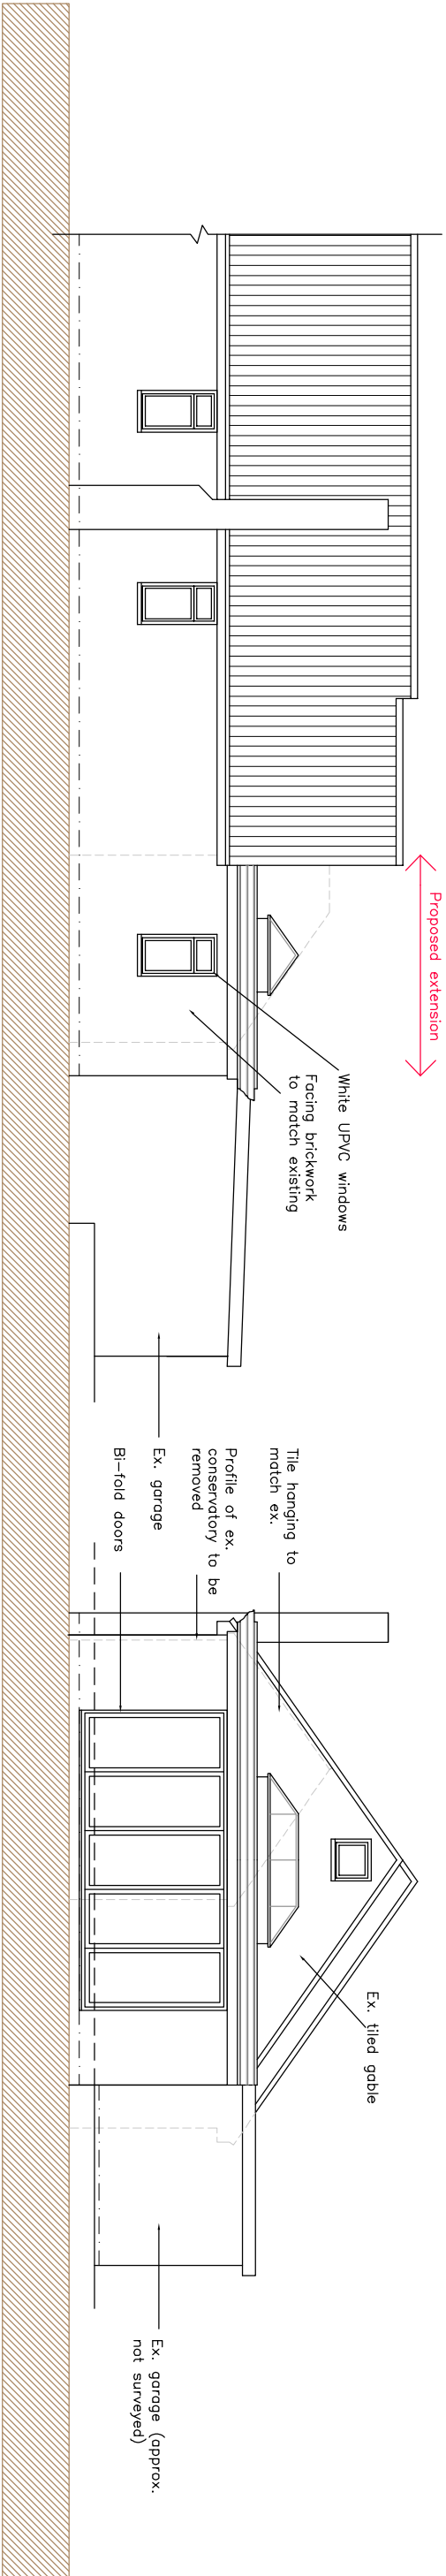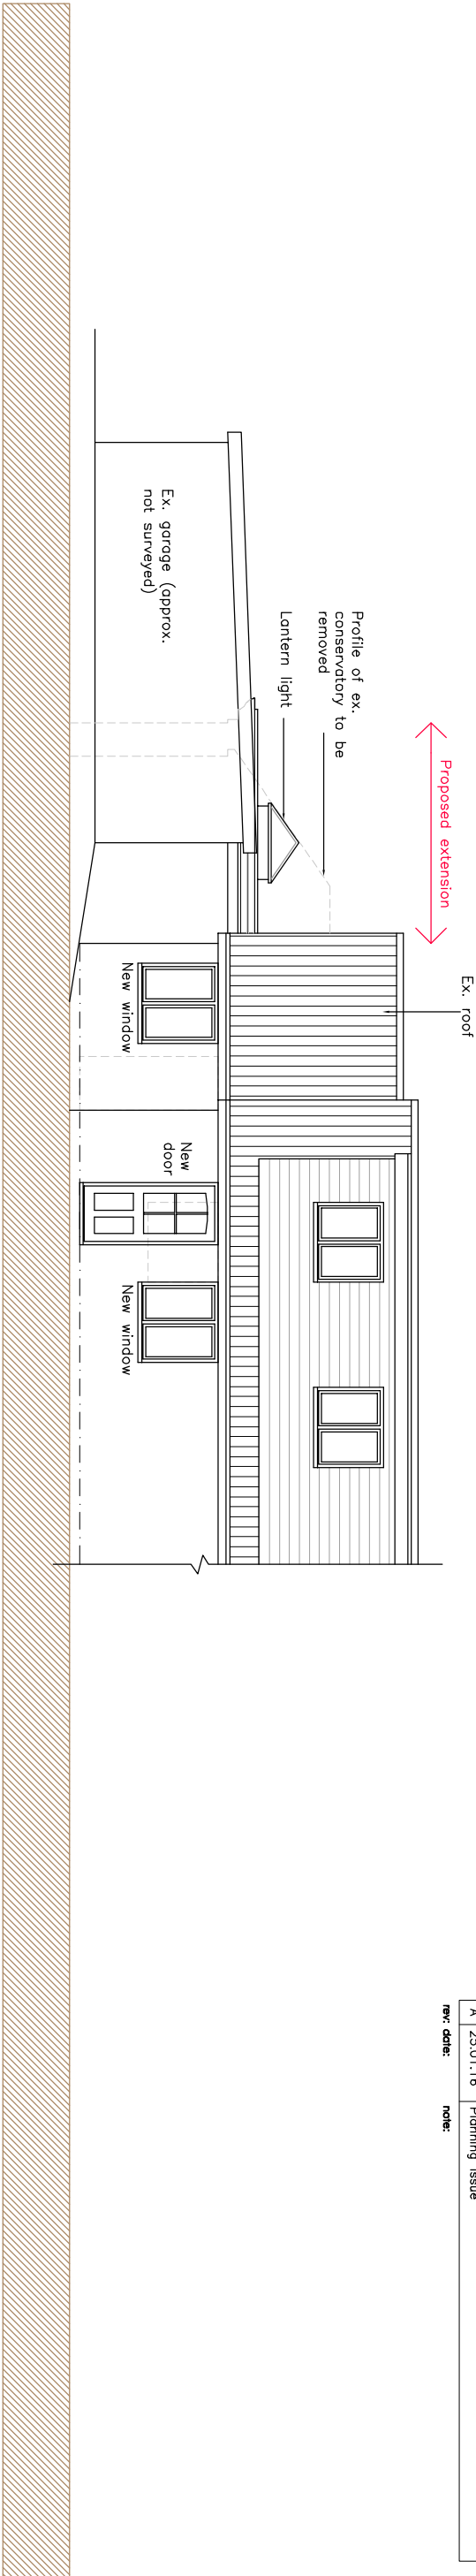

adp

architects & urban designers

Tel: 0845 365 1475

Email: mail@adp-uk.co.uk

www.adparchitects.co.uk

Richmond Court, 94 Botley Road, Park Gate, Southampton, SO31 1BA

B	17.02.16	Garden room widened
A	25.01.16	Planning issue
rev:	date:	note: